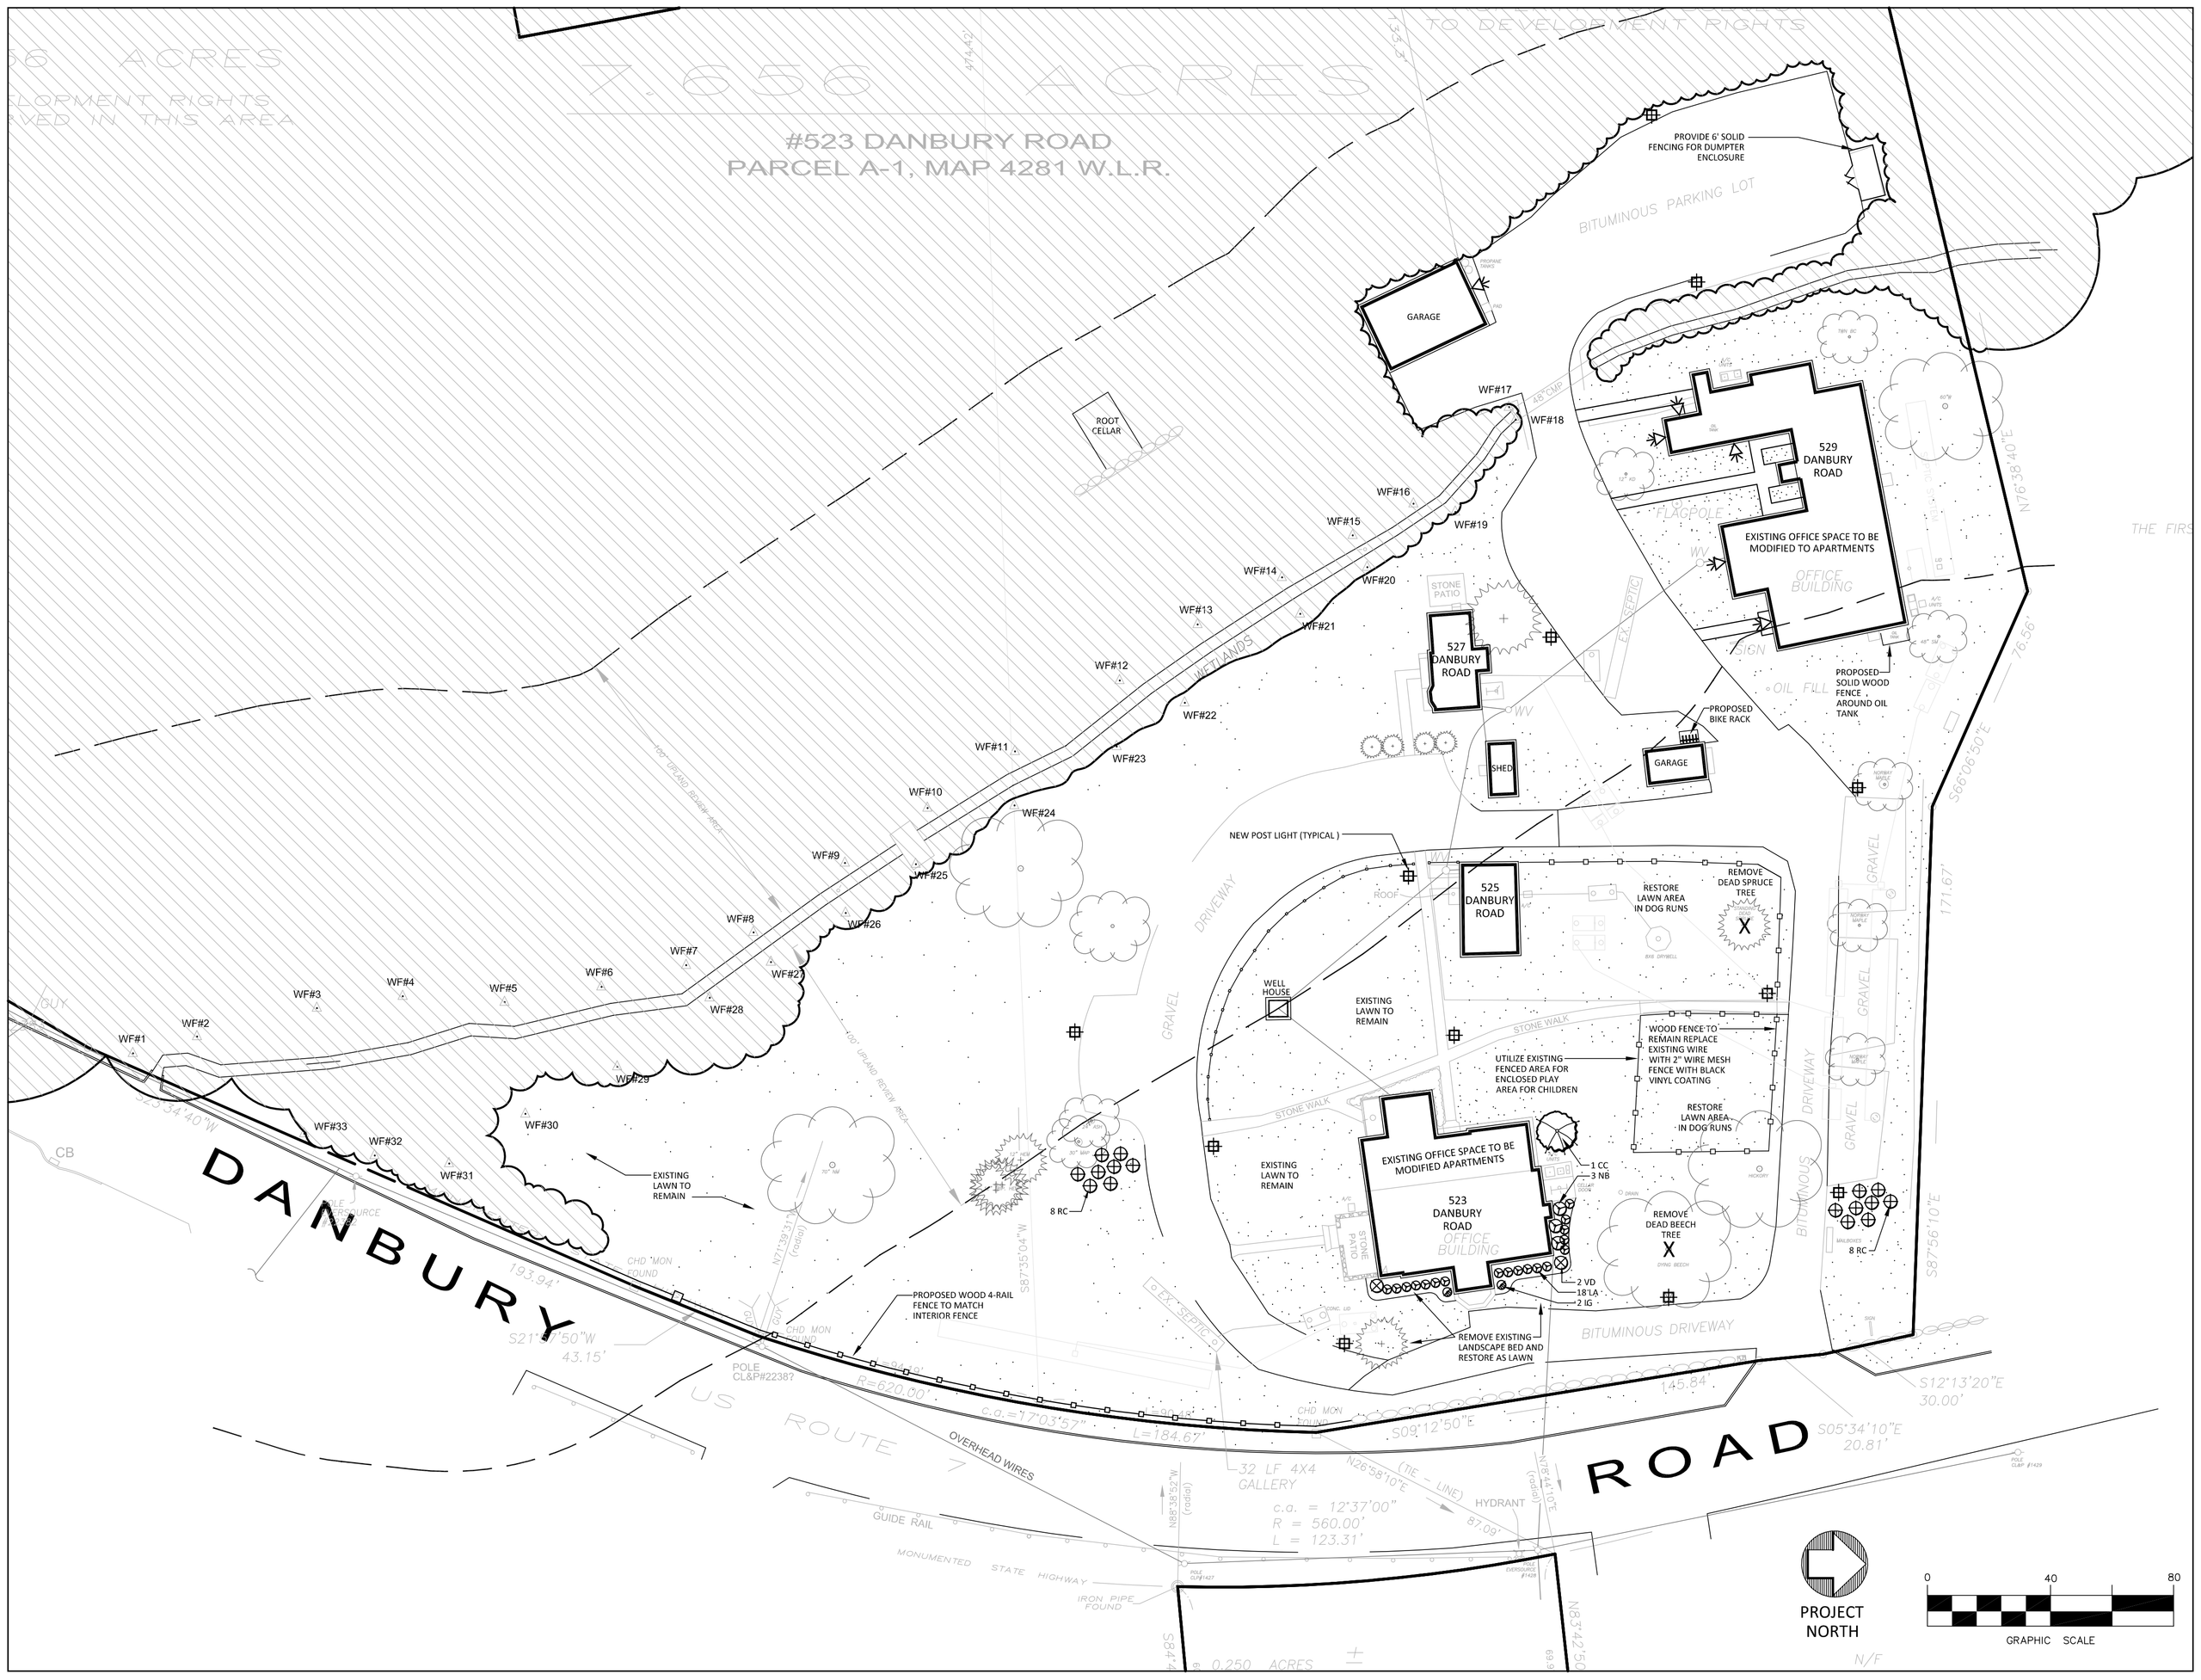

LEGEND

- PROPERTY LINE
- TREES TO REMAIN
- WOODED AREA TO REMAIN
- NEW / EX. LAWN AREA
- EXISTING STONE WALL TO REMAIN
- PROPOSED TREES/SHRUBS
- PROPOSED POST LIGHT
- PROPOSED WALL PACKS

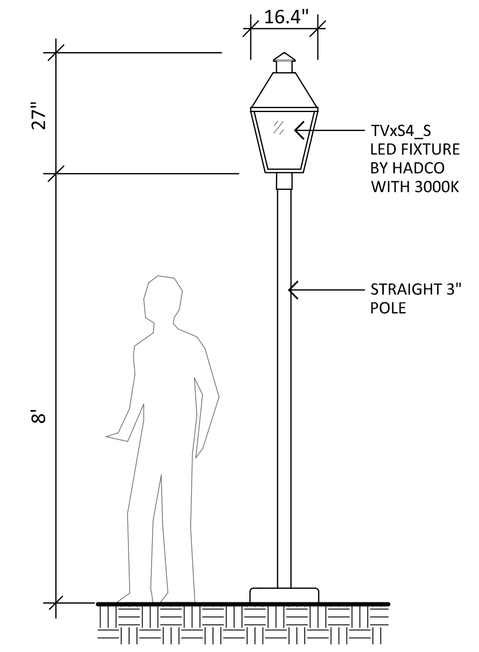

NOTES:
1. POLE AND LIGHT FIXTURE TO BE BLACK IN COLOR.
2. INSTALL POLE AND LIGHT FIXTURE AS PER THE MANUFACTURER'S RECOMMENDATIONS.

POLE LIGHT

N.T.S.

NOTES:

1. EXISTING AND PROPOSED SITE INFORMATION TAKEN FROM A DIGITAL AUTOCADD SITE PLAN SUPPLIED BY PEAK ENGINEERS, LLC., ENTITLED "SITE LAYOUT", DATED 6-13-22.
2. EXACT LOCATION OF PROPOSED PLANTINGS AND SPECIES TYPES MAY VARY FROM THIS PLAN BASED ON SITE PLAN REVISIONS AND/OR ACTUAL FIELD CONDITIONS. PLANT SPECIES SUBSTITUTIONS MAY BE MADE WITH THE APPROVAL OF THE PROJECT LANDSCAPE ARCHITECT AND TOWN STAFF PRIOR TO PLANTING. SUBSTITUTED PLANTS SHALL BE AT AN EQUAL OR GREATER SIZE AS NOTED USING A SIMILAR TYPE PLANT.
3. PROTECT NEW DECIDUOUS TREE TRUNKS WITH 4' HT. CHICKEN-WIRE FENCING (OR OTHER PROTECTIVE NETTING) AS NEEDED TO PREVENT DEER RUBBING.
4. MULCH AREAS AROUND NEW TREES AND SHRUBS WITH A 3" THICK LAYER OF SHREDDED CEDAR BARK MULCH. NEW TREES SHALL EACH HAVE A 5' MIN. DIA. MULCHED BED AND NEW SHRUBS SHALL EACH HAVE A MINIMUM 3' DIAMETER MULCHED BED. AREAS WITHIN 4" OF TREE TRUNKS SHALL BE MAINTAINED FREE OF MULCH.
5. IN THE EVENT OF A DISCREPANCY BETWEEN THE QUANTITIES OF PLANTS IN THE "PLANT LIST" AND THE ACTUAL QUANTITIES SHOWN ON THE PLAN, THE PLAN SHALL GOVERN.
6. THIS PLAN FOR PLANTING PURPOSES ONLY. SEE PLANS BY OTHERS FOR ADDITIONAL INFORMATION.
7. REPAIR AND REPLACE LOOSE OR BROKEN BLUESTONE ON ALL WALKWAYS.

PLANT LIST

SHRUBS

QTY	SYM	LATIN NAME	COMMON NAME	SIZE	CONTAINER
1	CC	CERCIS CANADENSIS	RED BUD	2-2.5" CAL.	B&B
2	IG	ILEX GLARBA 'SHAMROCK'	SHAMROCK HOLLY	18-24" HT.	CONT.
18	LA	LEUCOTHOE AXILLARIS	LEUCOTHOE	18-24" HT.	CONT.
3	NB	PHYSOCARPUS OPULIFOLIUS 'AMBER JUBILEE'	AMBER JUBILEE NINEBARK	3-4' HT.	
16	RC	RHODODENDRON CAROLINIANUM	CAROLINA RHODODENDRON	36-40" HR	CONT.
2	VD	VIBURNUM DENTATUM 'BLUE MUFFIN'	BLUE MUFFIN ARROWWOOD	36-42" HT.	CONT.

REVISIONS:		
1	7-19-22	PER ARB COMMENTS

DRAWING TITLE: LANDSCAPE & LIGHTING PLAN

PROJECT: WARRIOR, LLC & WHITE FENCES II, LLC
523 DANBURY ROAD
WILTON, CONNECTICUT

ENVIRONMENTAL LAND SOLUTIONS, LLC
Landscape Architecture and Environmental Planning
8 Knight Street, Suite 203
Norwalk, Connecticut 06851
Tel: (203) 855-7879 Fax: (203) 855-7836
info@elsllc.net www.elsllc.net

DATE: JUNE 14, 2022
SCALE: 1"=30'
DRAWING NO.: LP.1