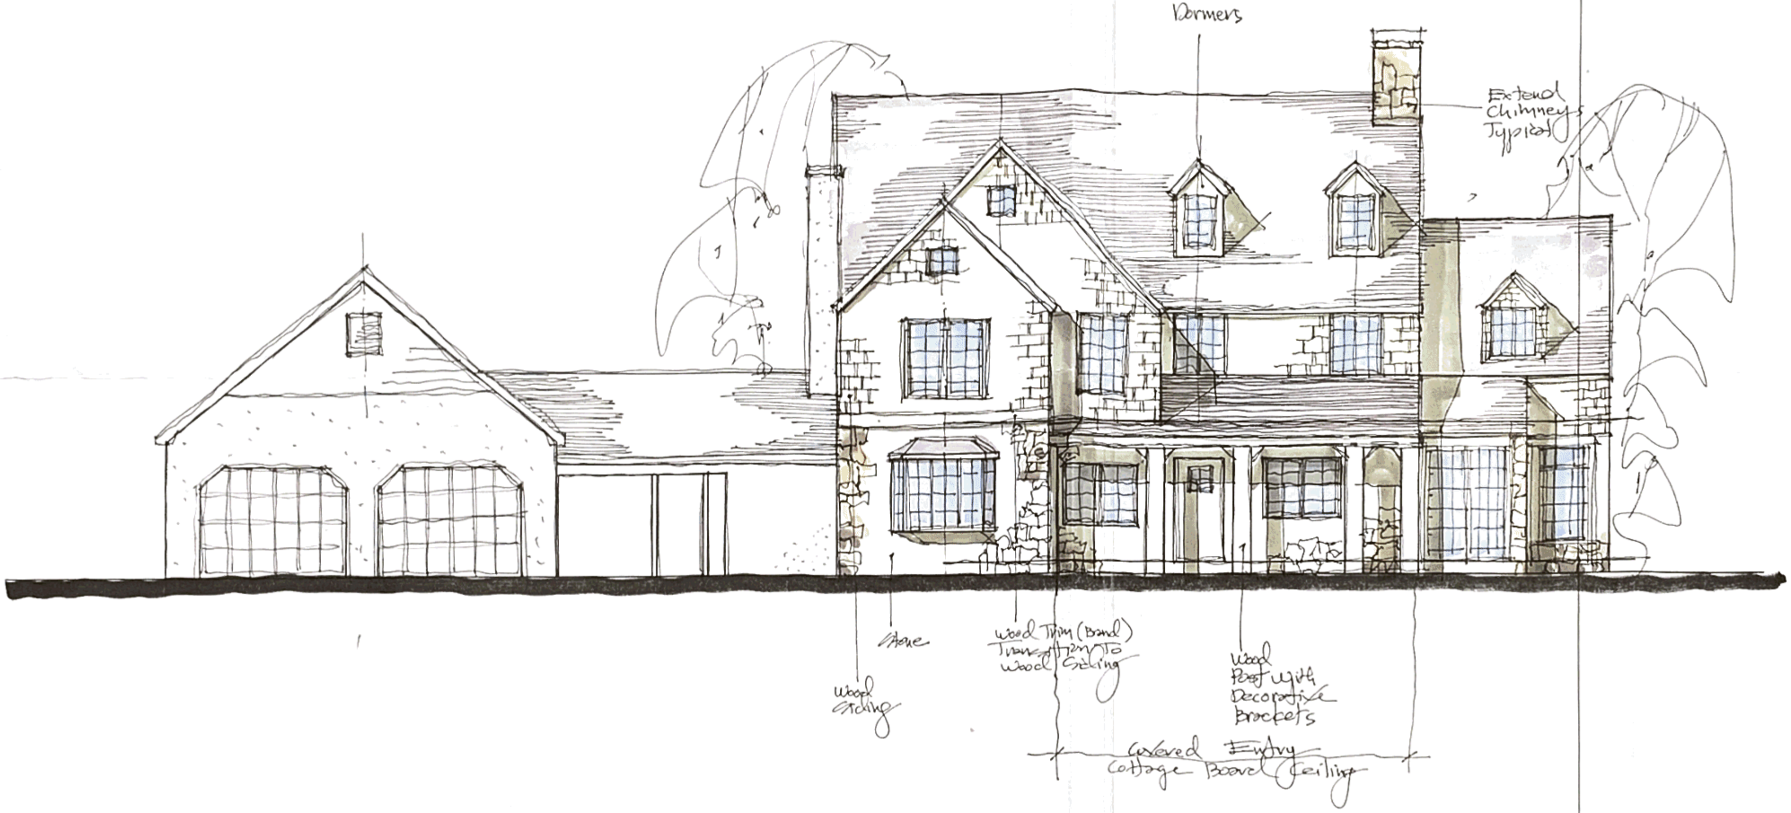

① FRONT ELEVATION

1/4 INCH : 1 FOOT

"Rough Sketch"

PROGRESS PRINT
OCTOBER 25, 2019

issue dates
zoning filing
arb filing
building permit filing
estimating
construction
october 25, 2019

revisions

project
proposed alterations & addition
mannini residence
93 east meadow road
wilton, ct 06897
sheet block lot

jpl
architects

30 taber knolls
pawling new york 12564
845 855 3042

po box 311
somers new york 10589
914 277 7232

north arrow

key

job no 264
date 10/25/19
scale as noted
scale as noted
drawn by jpl
checked by jpl

sheet no
A 200
front elevation

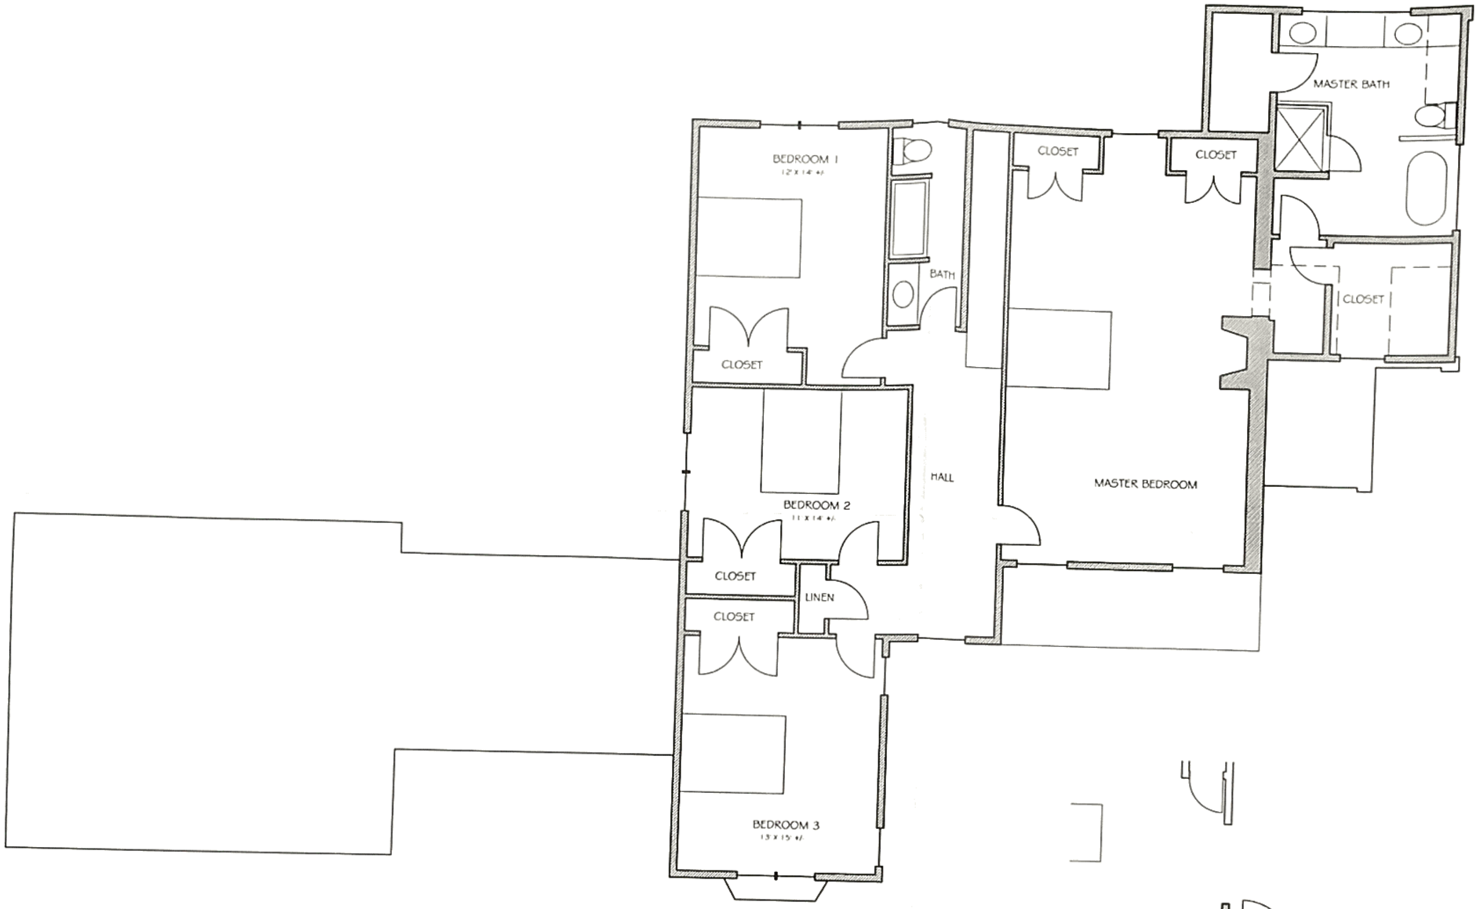

① SECOND FLOOR PLAN

1/4 INCH = 1 FOOT

1,400 +/- SQUARE FEET (NOT INCLUDING BATHROOM ALTERATION)

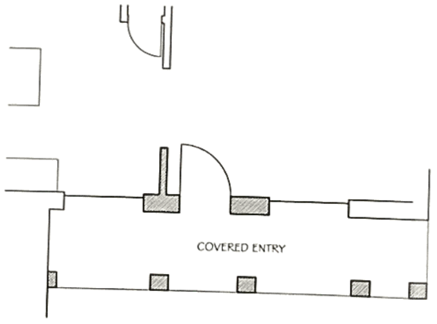

② PARTIAL FIRST FLOOR PLAN

1/4 INCH = 1 FOOT

PROGRESS PRINT
OCTOBER 25, 2019

issue dates
zoning filing
arb filing
building permit filing
estimating October 25, 2019
construction

this document and the information contained therein is specifically created for the personnel and location, noted in the title box and may not be reused and/or altered for any other purpose other than for the project and must be accompanied by the seal and signature of joseph p. [illegible] architects
no other person(s), entity or professional organization shall revise and/or alter this document for any purpose whatsoever
no other person(s), entity or professional organization shall sign and/or seal this document for any purpose whatsoever

revisions

project
proposed alterations & addition
mannini residence
93 east meadow road
wilton, ct 06897
sheet block lot

north arrow

seal

jpl
architects
30 laber knolls
pawling new york 12564
845 855 3042
po box 311
somers new york 10589
914 277 7232

job no 264
date 10/25/19
scale as noted
scale as noted
drawn by jpl
checked by jpl

sheet no
A 102
second floor plan

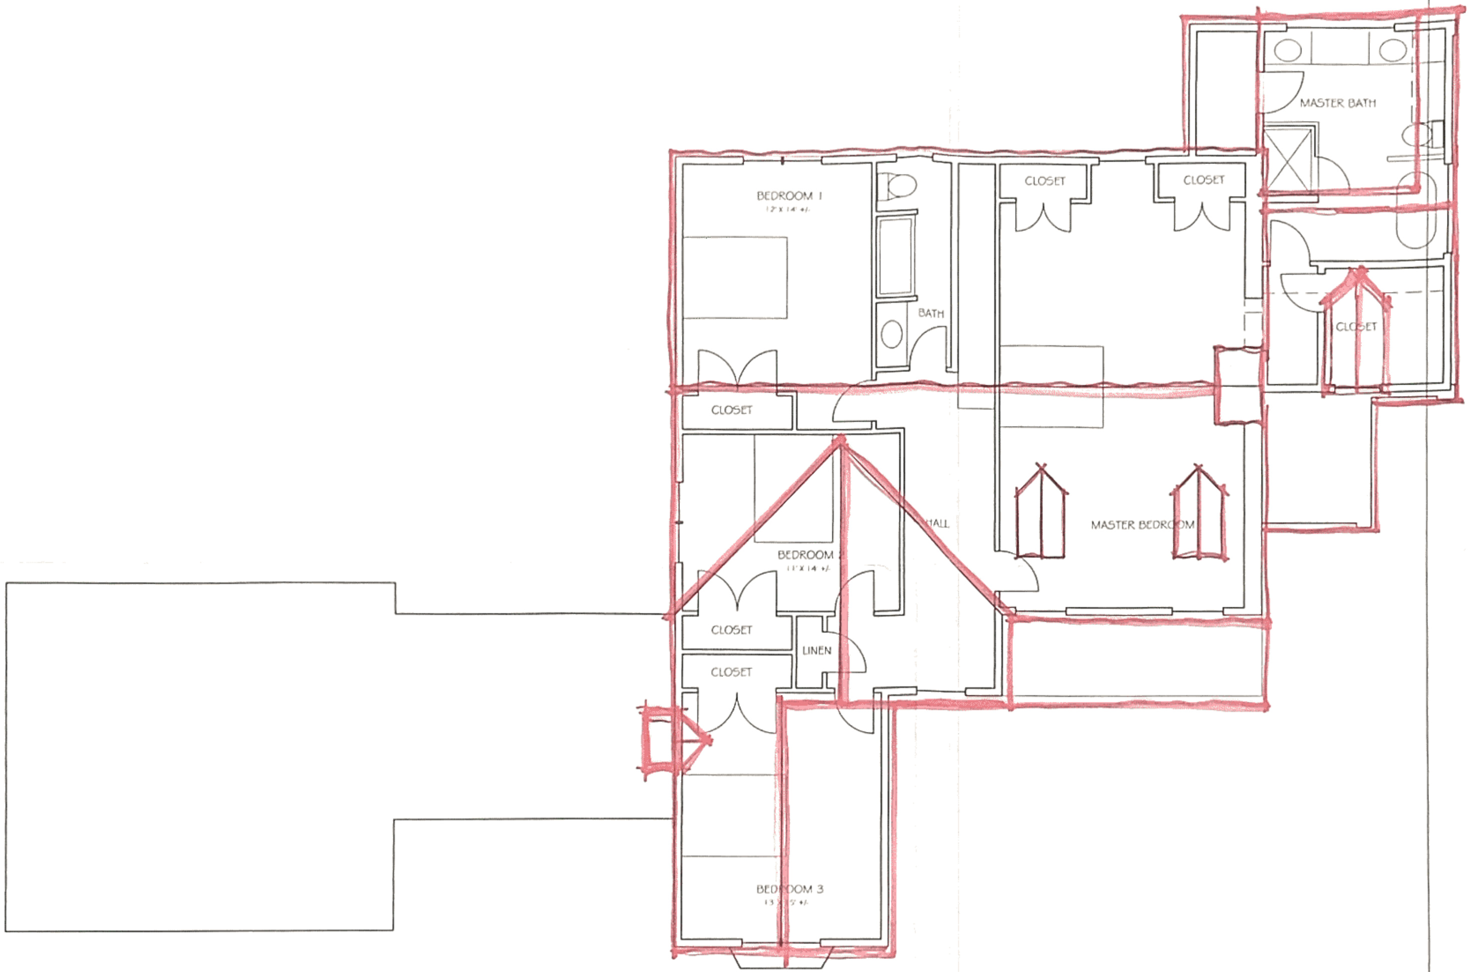

1 ROOF PLAN

1/4 INCH : 1 FOOT

PROGRESS PRINT
OCTOBER 25, 2019

issue dates
zoning filing
arb filing
building permit filing
estimating october 25, 2019
construction

this document and the [illegible]

revisions

project
proposed alterations & addition
mannini residence
93 east meadow road
wilton, ct 06897
sheet block lot

jpl
architects

30 tabor knolls
pawling new york 12564
845 855 3042

po box 311
somers new york 10589
914 277 7232

north arrow

job no	264
date	10/25/19
scale	as noted
scale	as noted
drawn by	jpl
checked by	jpl

seal

sheet no
A 103

roof plan

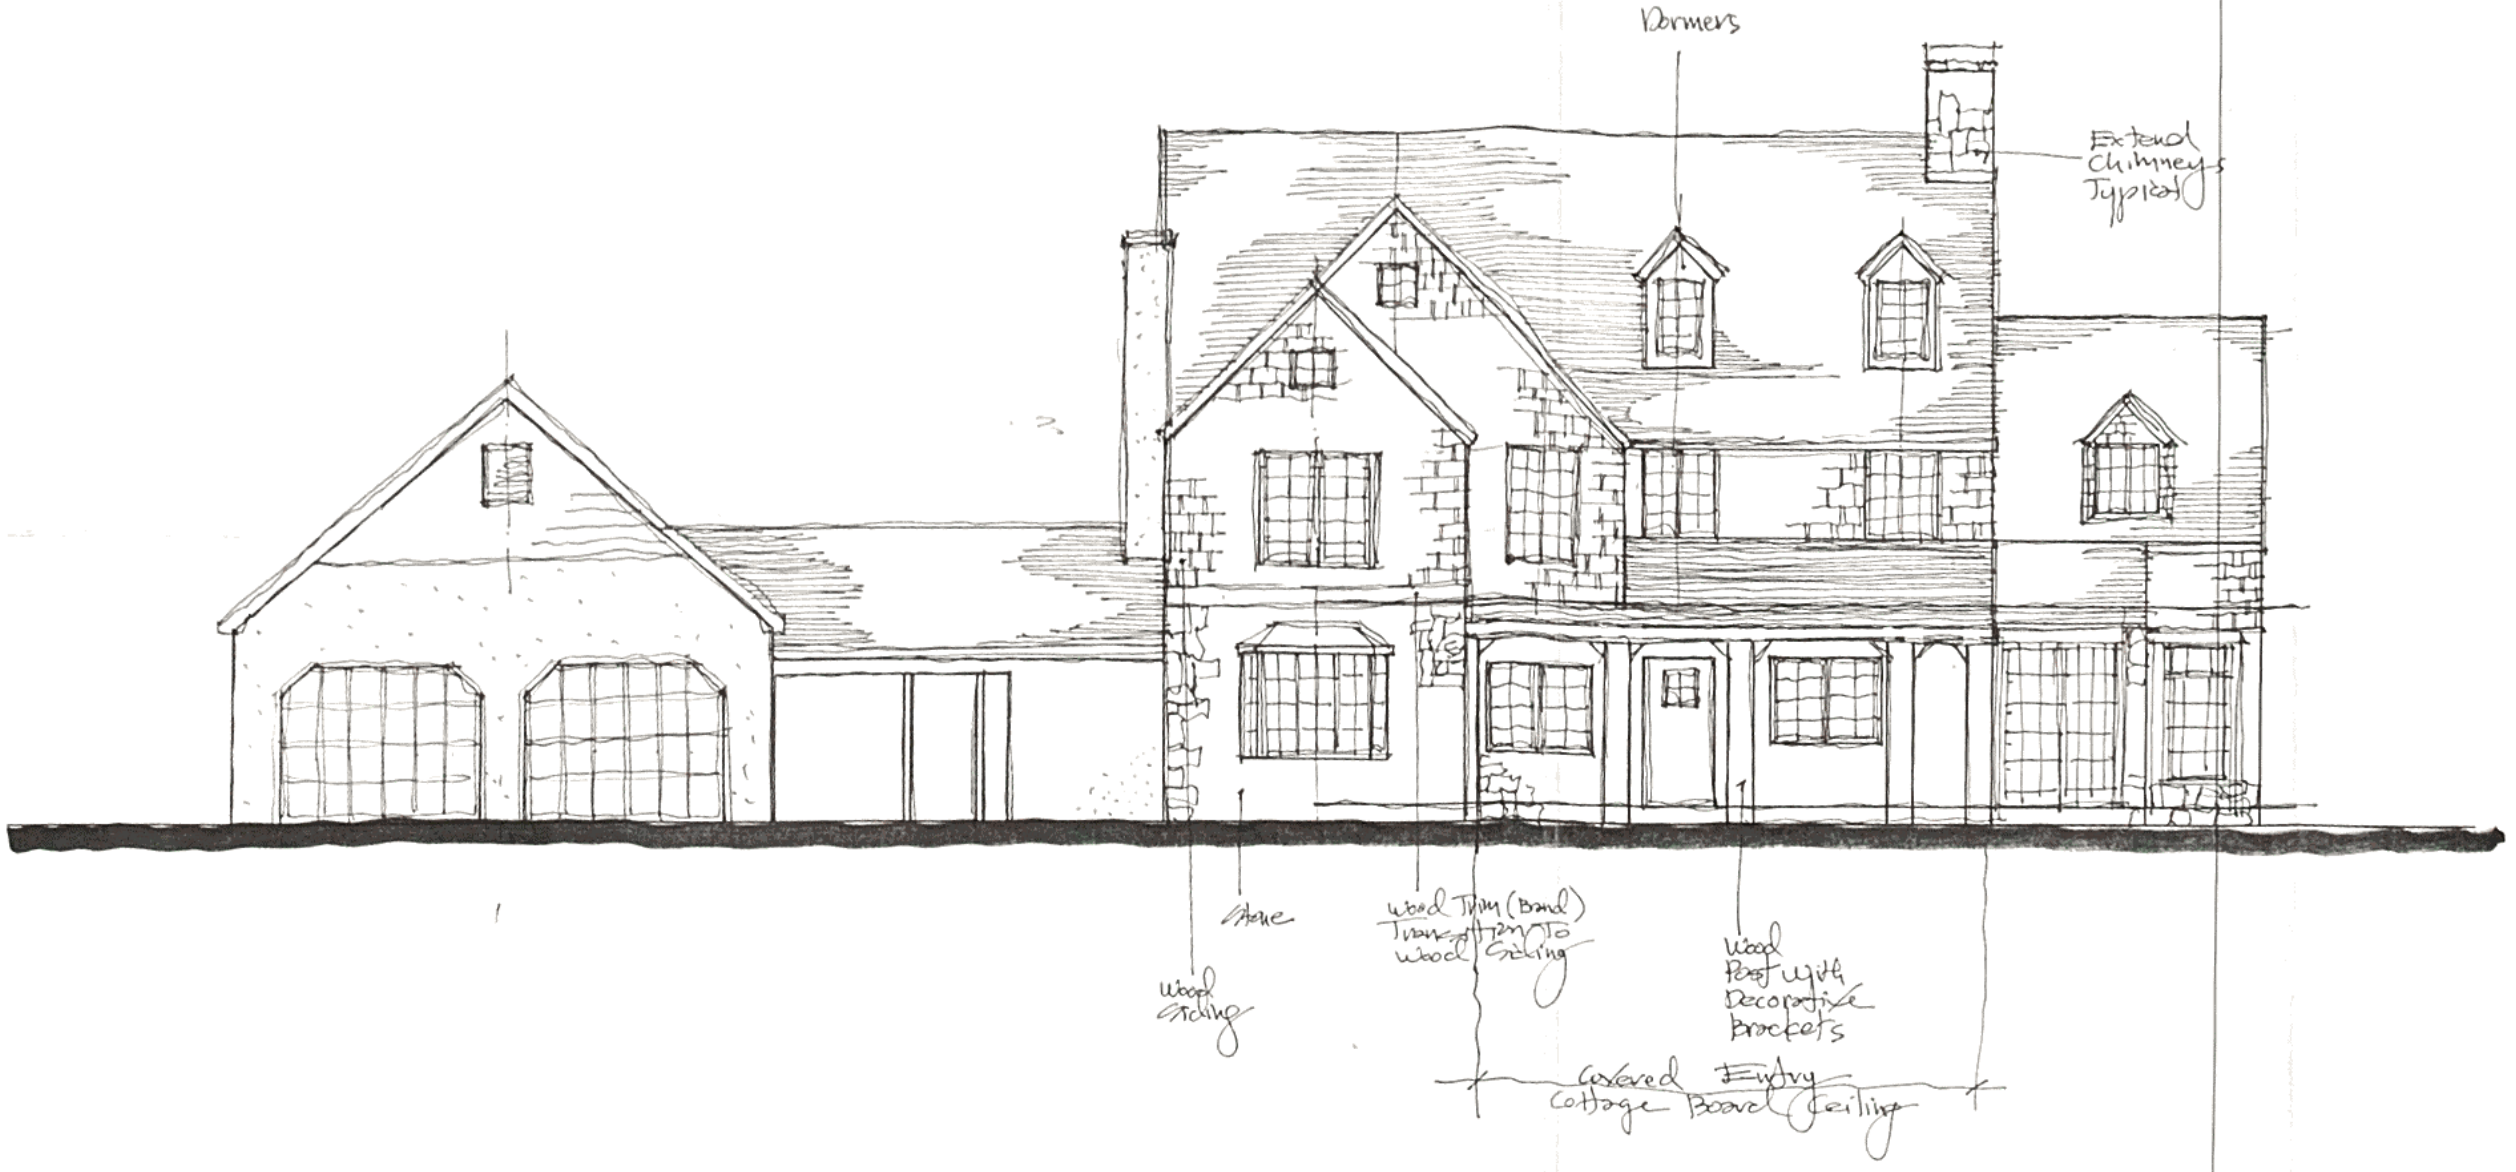

1 FRONT ELEVATION

1/4 INCH : 1 FOOT

issue dates
zoning filing
arb filing
building permit filing
estimating
construction october 25, 2019

this document and the information contained therein is [illegible] and may not be reused and/or altered [illegible]

PROGRESS PRINT
OCTOBER 25, 2019

revisions

project
proposed alterations & addition
mannini residence
93 east meadow road
wilton, ct 06897
sheet block lot

north arrow

seal

jpl
architects
30 tanner knolls
pawling new york 12564
845 855 3047
po box 311
somers new york 10589
914 277 7252

job no 264
date 10/25/19
scale as noted
scale as noted
drawn by jp
checked by jp

sheet no
A 200
front elevation