


PRE-DEVELOPMENT
DRAINAGE AREA MAP
PREPARED FOR
SHARP HILL SQUARE
198 & 200 DANBURY ROAD
WILTON, CONNECTICUT

20 0 10 20 40

Date:	11/8/19
Scale:	1"=30'
Proj. No.:	19-114
File No.:	N/A
Acad No.:	19114SP
Sheet:	DRA1
Drawn by:	NY

CCA ENVIRONMENTAL - CIVIL - ENGINEERING - SURVEYING LLC
40 Old New Milford Road
Brookfield, Ct. 06804
(203)775-6207
www.ccaengineering.com

© COPYRIGHT
ALL RIGHTS RESERVED

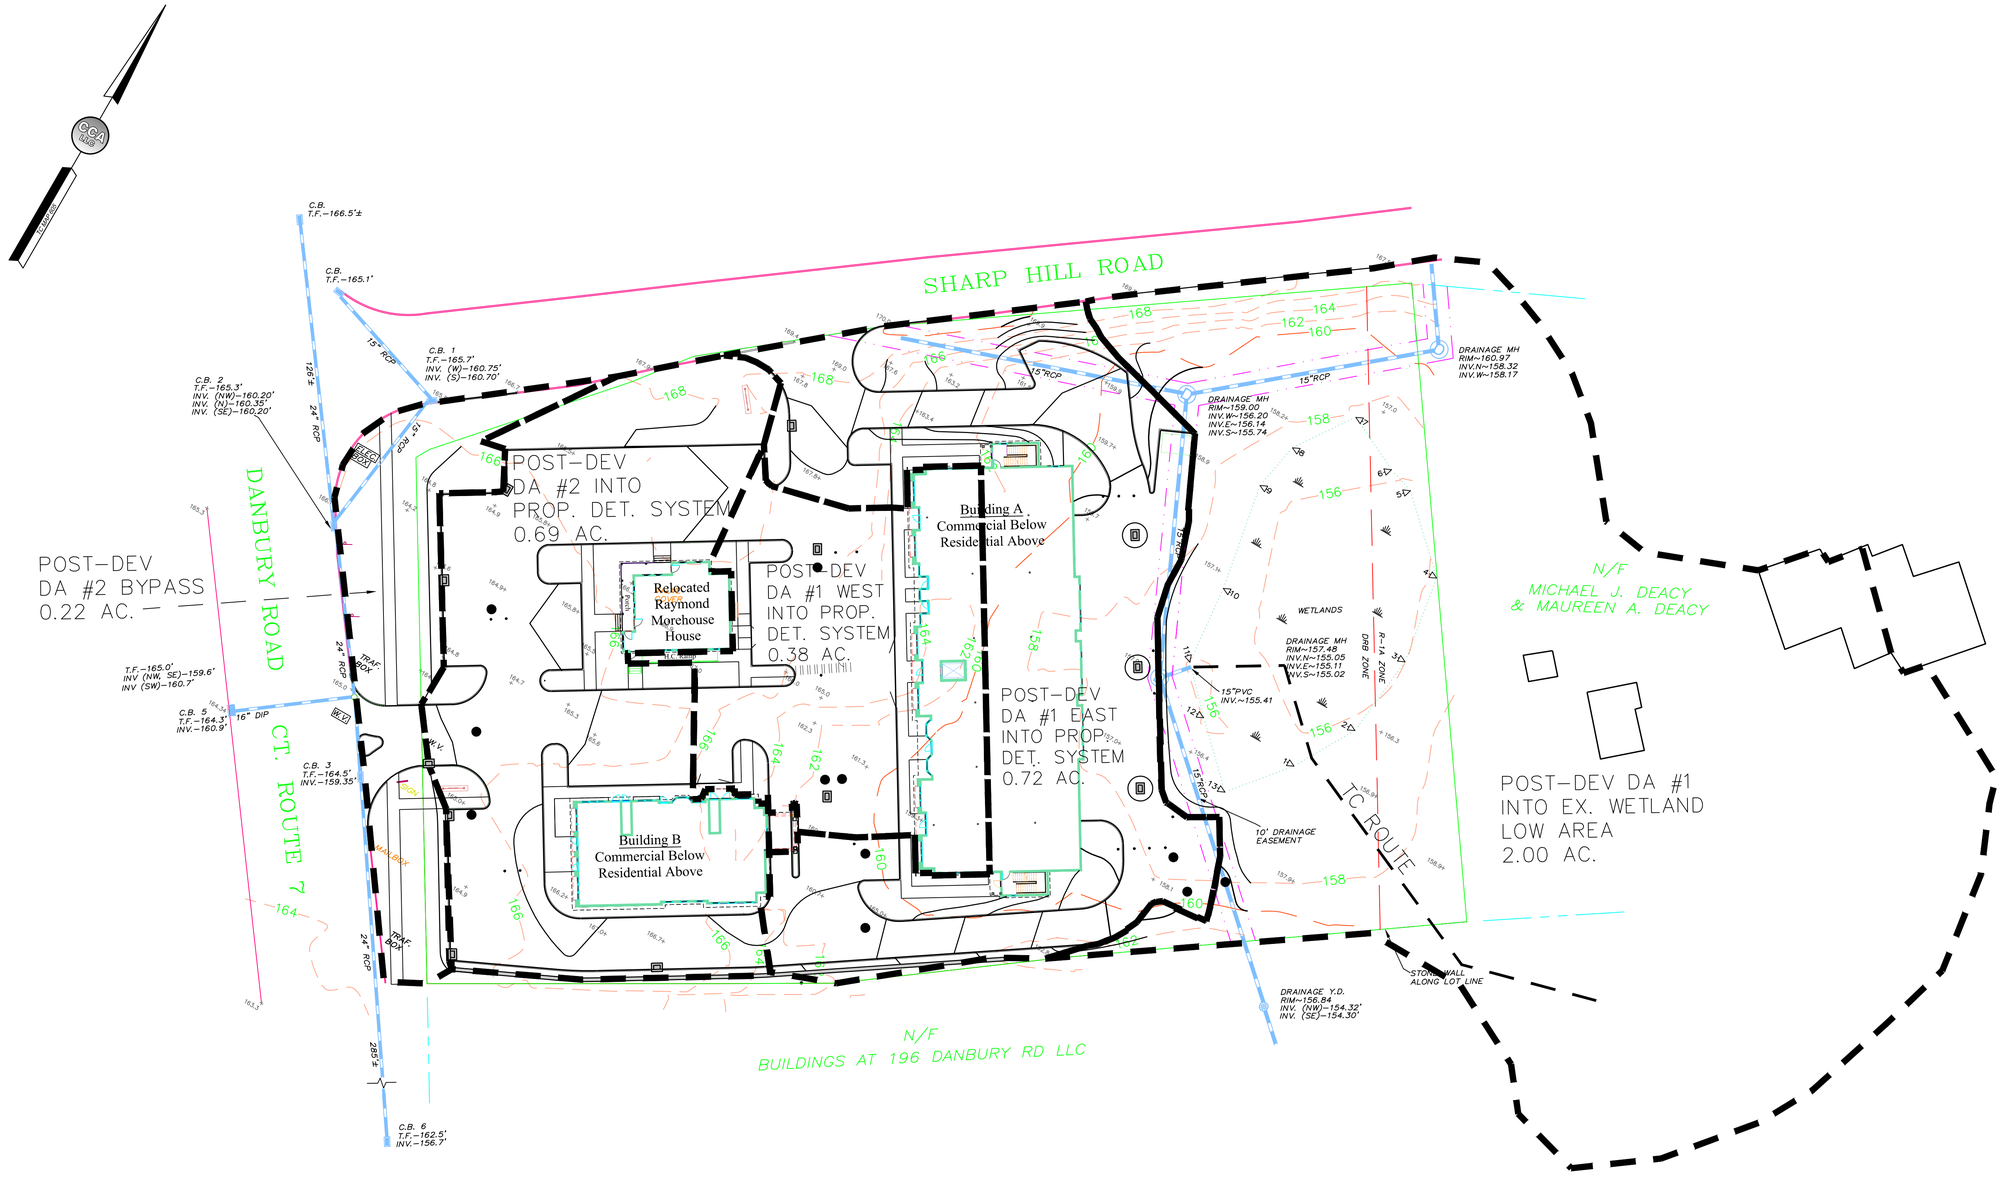

01/06/20	I.W.C. COMMENTS
DATE	DESCRIPTION

POST-DEVELOPMENT DRAINAGE AREA MAP

PREPARED FOR

SHARP HILL SQUARE

198 & 200 DANBURY ROAD
WILTON, CONNECTICUT


20 0 10 20 40

Date:	11/8/19
Scale:	1"=30'
Proj. No.:	19-114
File No.:	N/A
Acad No.:	19114SP
Sheet:	DRA2
Drawn by:	NY

CCA LLC — ENVIRONMENTAL - CIVIL - ENGINEERING - SURVEYING

40 Old New Milford Road
Brookfield, Ct. 06804
(203)775-6207
www.ccaengineering.com

© COPYRIGHT
ALL RIGHTS RESERVED

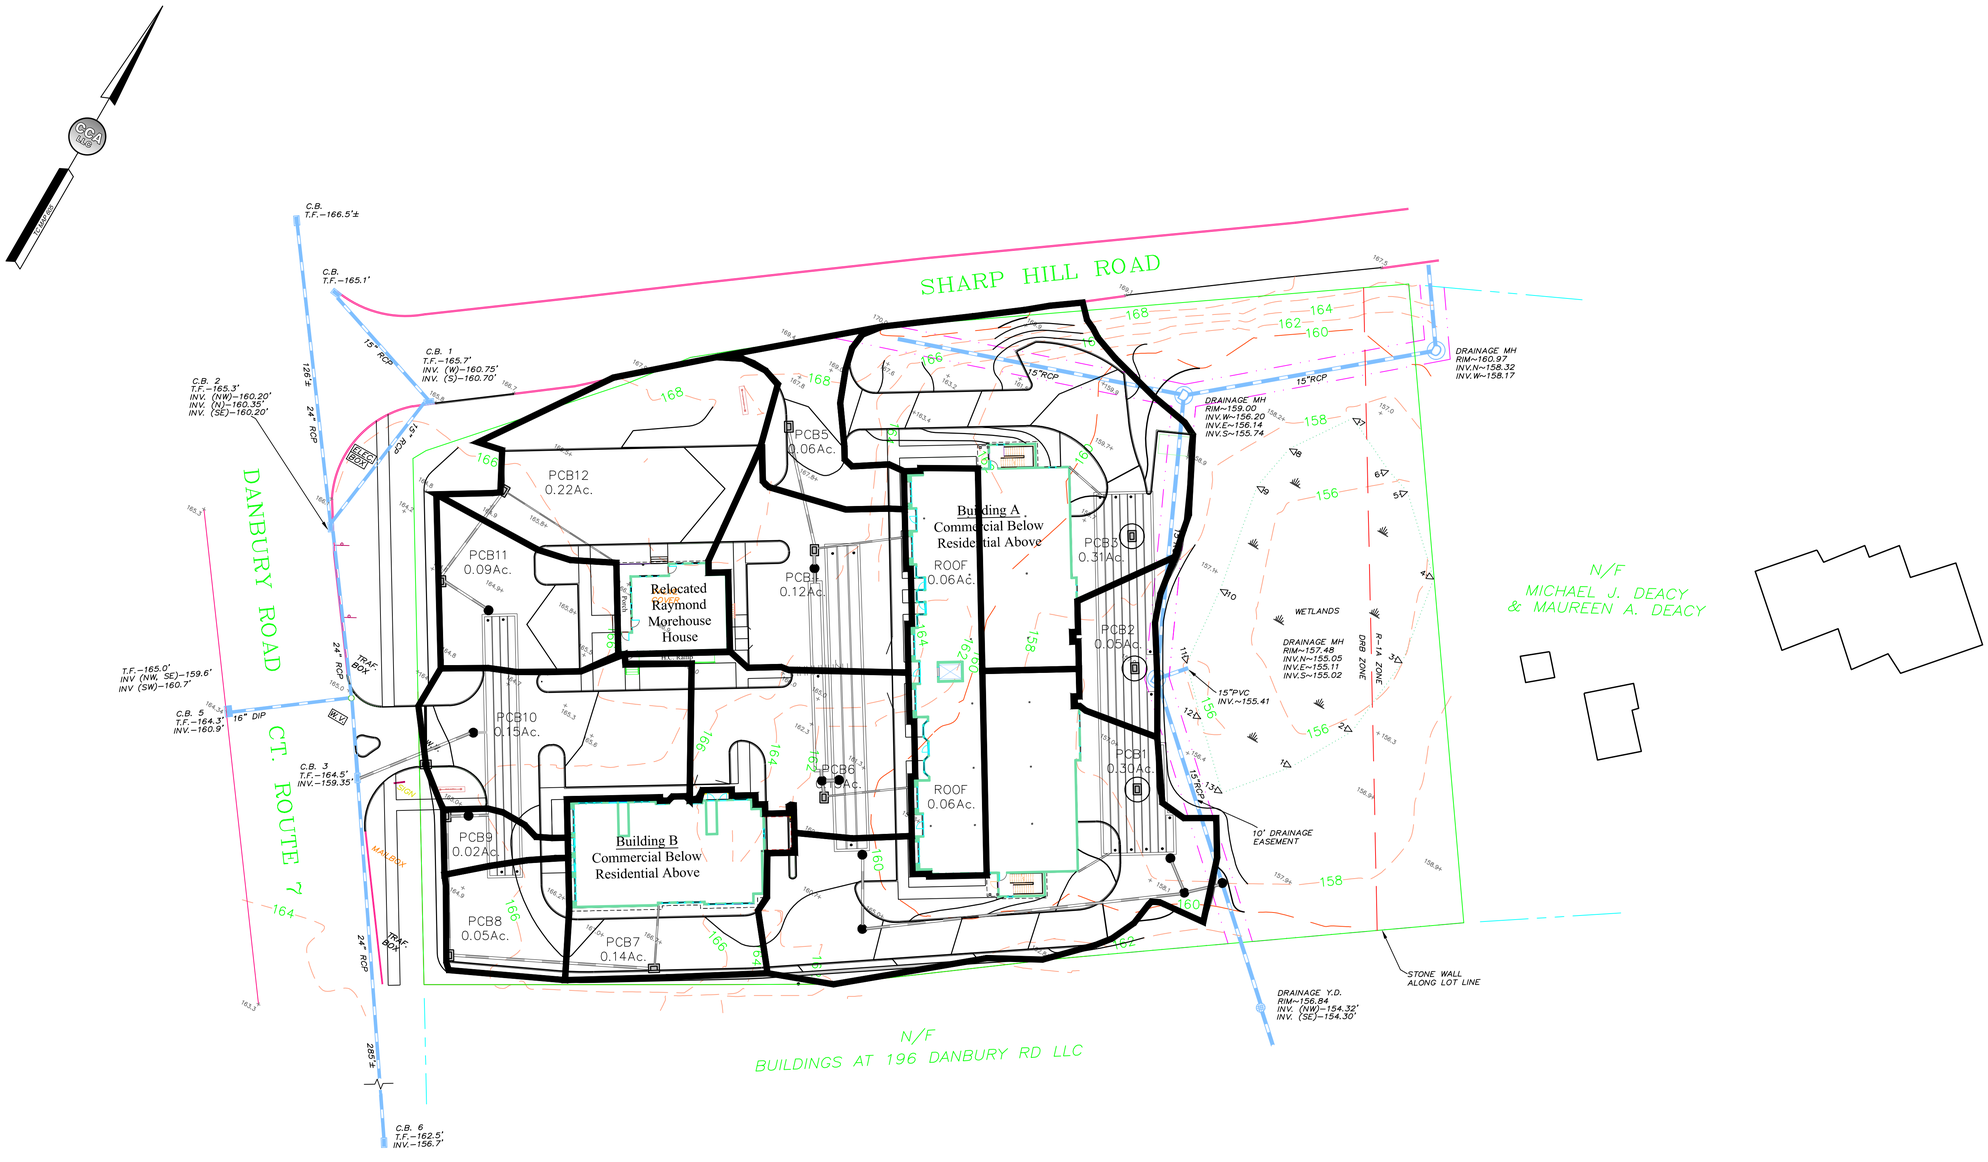

DATE	DESCRIPTION
01/06/20	I.W.C. COMMENTS

CATCH BASIN DRAINAGE AREA MAP

PREPARED FOR

SHARP HILL SQUARE

198 & 200 DANBURY ROAD
WILTON, CONNECTICUT

20 0 10 20 40

Date:	11/8/19
Scale:	1"=30'
Proj. No.:	19-114
File No.:	N/A
Acad No.:	19114SP
Sheet:	DRA3
Drawn by:	NY

CCA ENVIRONMENTAL - CIVIL - ENGINEERING - SURVEYING LLC

40 Old New Milford Road
Brookfield, Ct. 06804
(203)775-6207
www.ccaengineering.com

© COPYRIGHT
ALL RIGHTS RESERVED