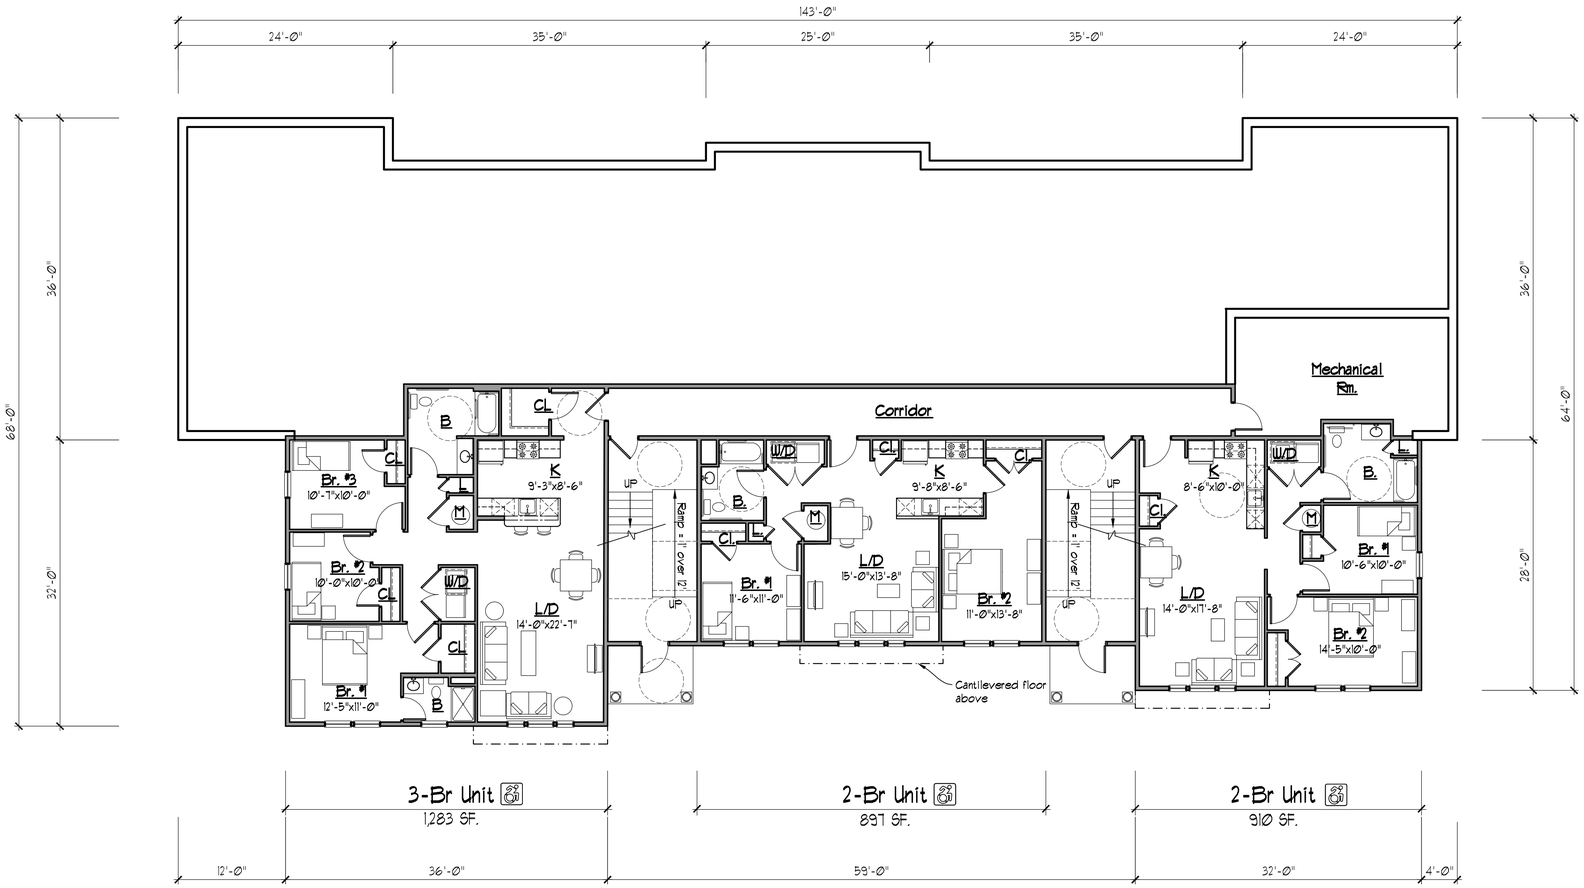


1 1st FLOOR PLAN
SCALE: 1/8"=1'-0"

| PROJECT SUMMARY | | | | | | |
|---|---|---|---|---|---|---|
| Floor | Description | Unit Mix | | | | SF. (Gross) |
| | | 1-Br. | 2-Br. | 3-Br. | Total | |
| 1 | First Floor | 0 | 2 | 1 | 3 | 4,365 SF. |
| 2 | Second Floor | 1 | 6* | 1 | 8 | 8,242 SF. |
| 3 | Third Floor | 1 | 6* | 1 | 8 | 8,242 SF. |
| 4 | Fourth Floor | 1 | 6* | 1 | 8 | 8,182 SF. |
| Totals | | 3 | 20 | 4 | 27 | 29,031 SF. |
| * = 1 WF UNIT INC. | | | 3 | | | |

Crosskey Architects LLC
Architecture Preservation Interiors
750 Main Street, Hartford, CT 06103
T: (860) 724-3000 F: (860) 724-3013

# 3 HUBBARD ROAD

3 Hubbard Rd, Wilton CT

Workforce Partners

11 Day St, South Norwalk, CT

NOT FOR CONSTRUCTION

Drawn: DG
Date: March 19, 2021
Revisions

Schematic
1st Floor Plan

A-1

Copyright © 2021




1 TYPICAL FLOOR PLAN (FLOORS 2-4)

SCALE: 1/8"=1'-Ø"

2-BEDROOM AFFORDABLE UNIT - 80% AMI


Crosskey Architects LLC

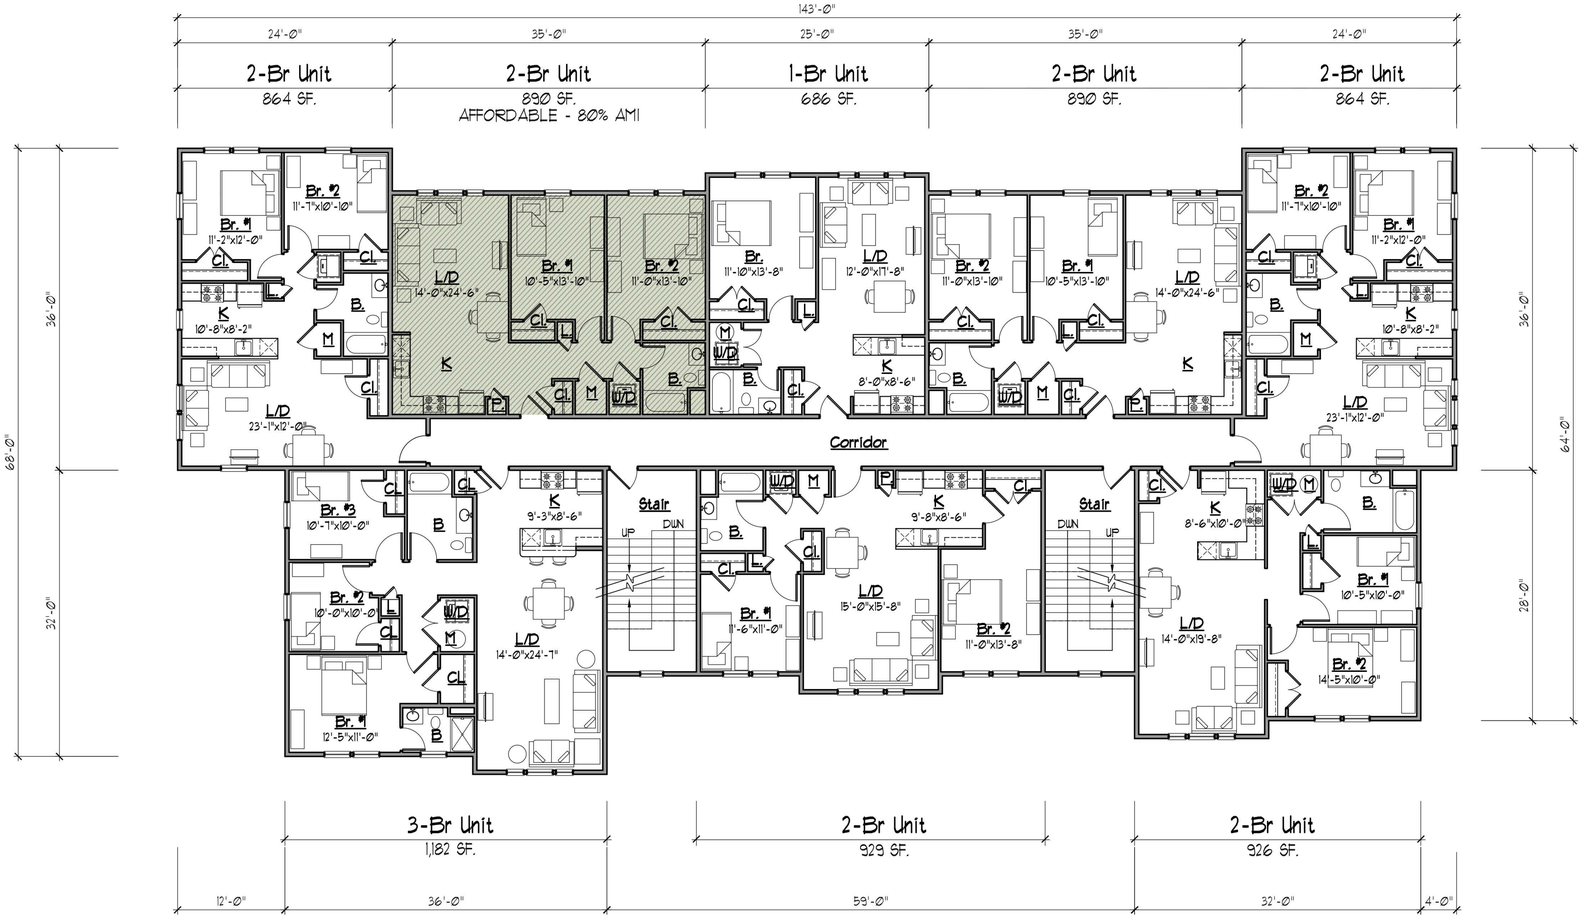Architecture Preservation Interiors

750 Main Street, Hartford, CT 06103
T: (860) 724-3000 F: (860) 724-3013


# 3 HUBBARD ROAD

3 Hubbard Rd, Wilton CT

Workforce Partners

11 Day St, South Norwalk, CT

NOT FOR CONSTRUCTION

Drawn: DG

Date: March 19, 2021

Revisions

Schematic Typical Floor Plan

A-2

Copyright © 2021