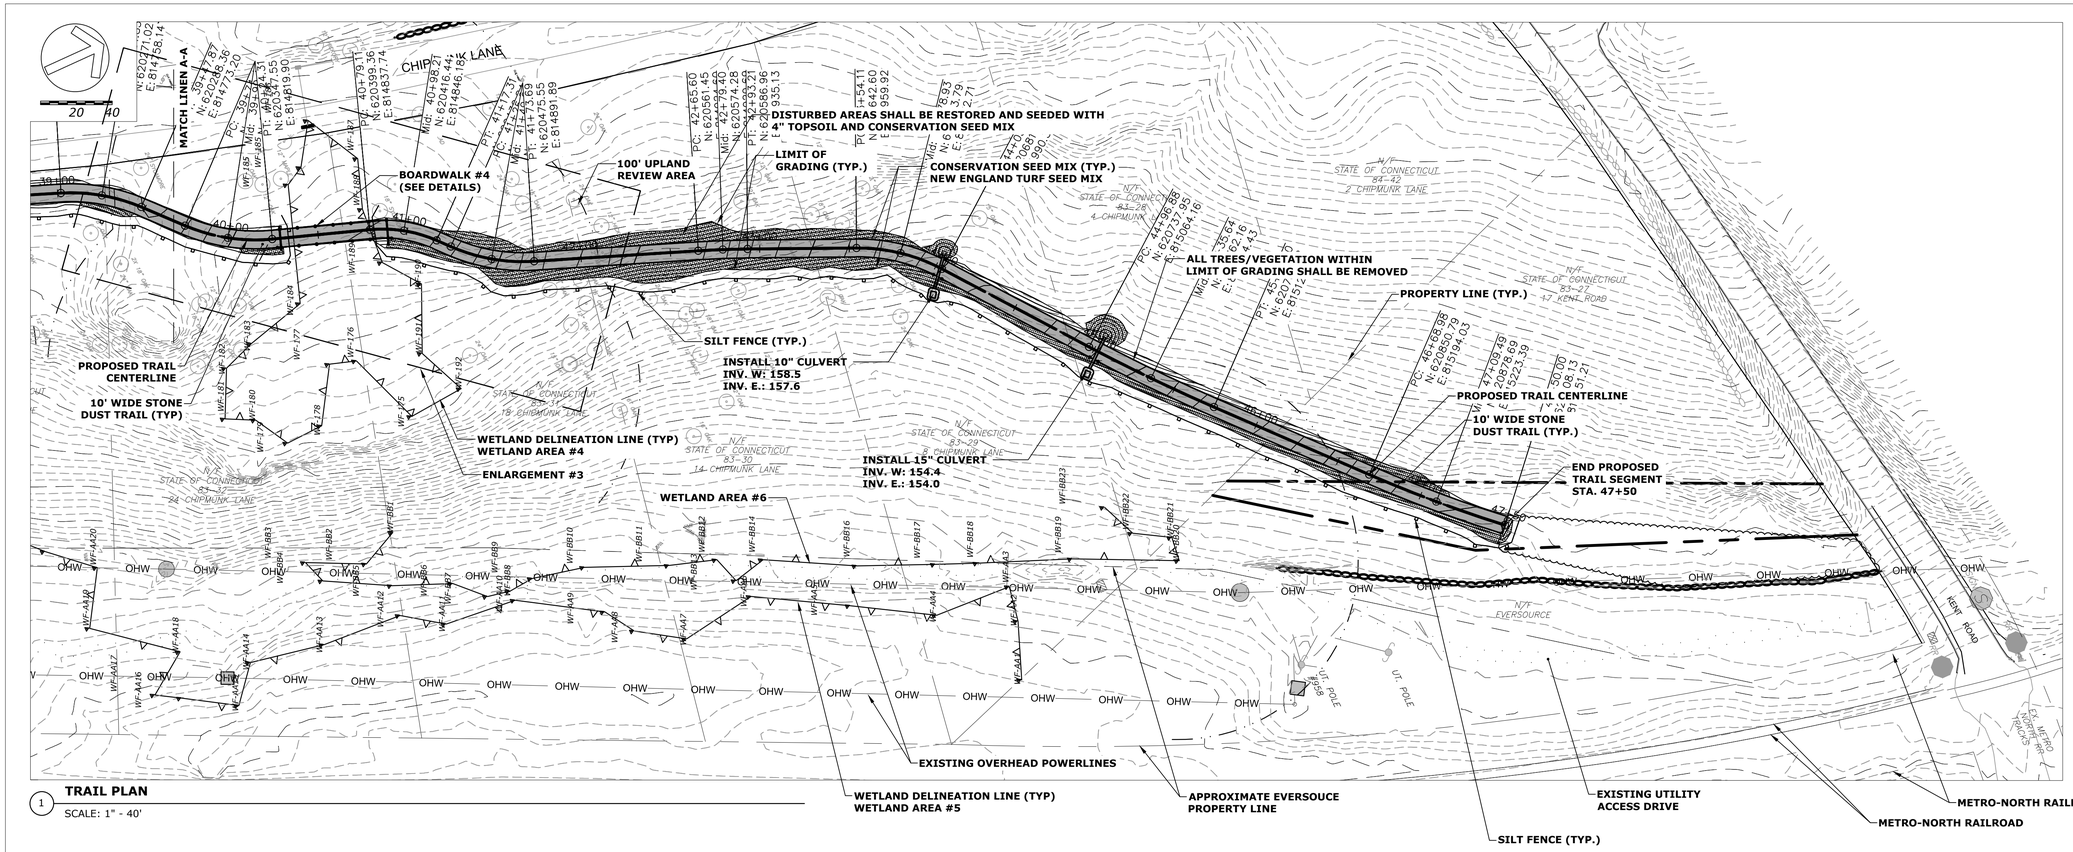

1 **TRAIL PLAN**

SCALE: 1" - 40'

WETLANDS AREA #4 IMPACTS:
DISTANCE OF CLOSEST DISTURBANCE TO WETLANDS/WATERCOURSES = 0 FEET
WETLAND/WATERCOURSE AREA ALTERED = 9 S.F.
UPLAND REVIEW AREA ALTERED = 0.064 AC

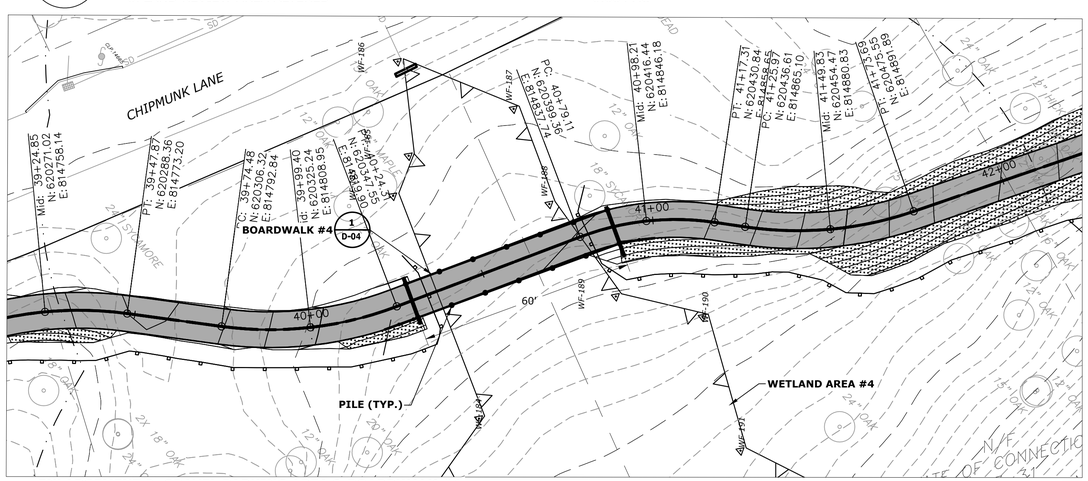

2 **ENLARGEMENT 3: GRAVEL PARKING AREA & BOARDWALK #4**

SCALE: 1" - 20'

REV.	DATE	REVISION DESCRIPTION	SHEET NO.
	9/25/20	REVISE PARKING LOT AND TRAIL ALIGNMENT	

DESIGNER/DRAFTER: M. PATE
CHECKED BY: A. DICAMILLO
SCALE: SCALE AS NOTED

CITY OF NORWALK/ TOWN OF WILTON CONNECTICUT

Filename:

Stantec Consulting Services Inc.
55 Church Street, Suite 601
New Haven, CT
06510
Tel. 203.495.1645
Fax. 203.495.1652
www.stantec.com

PROJECT TITLE: **NORWALK RIVER VALLEY TRAIL 'WIL-WALK'**

CITY: **NORWALK & WILTON**

DRAWING TITLE: **TRAIL PLAN**

PROJECT NO.
DRAWING NO.
SHEET NO. **PLN-03**