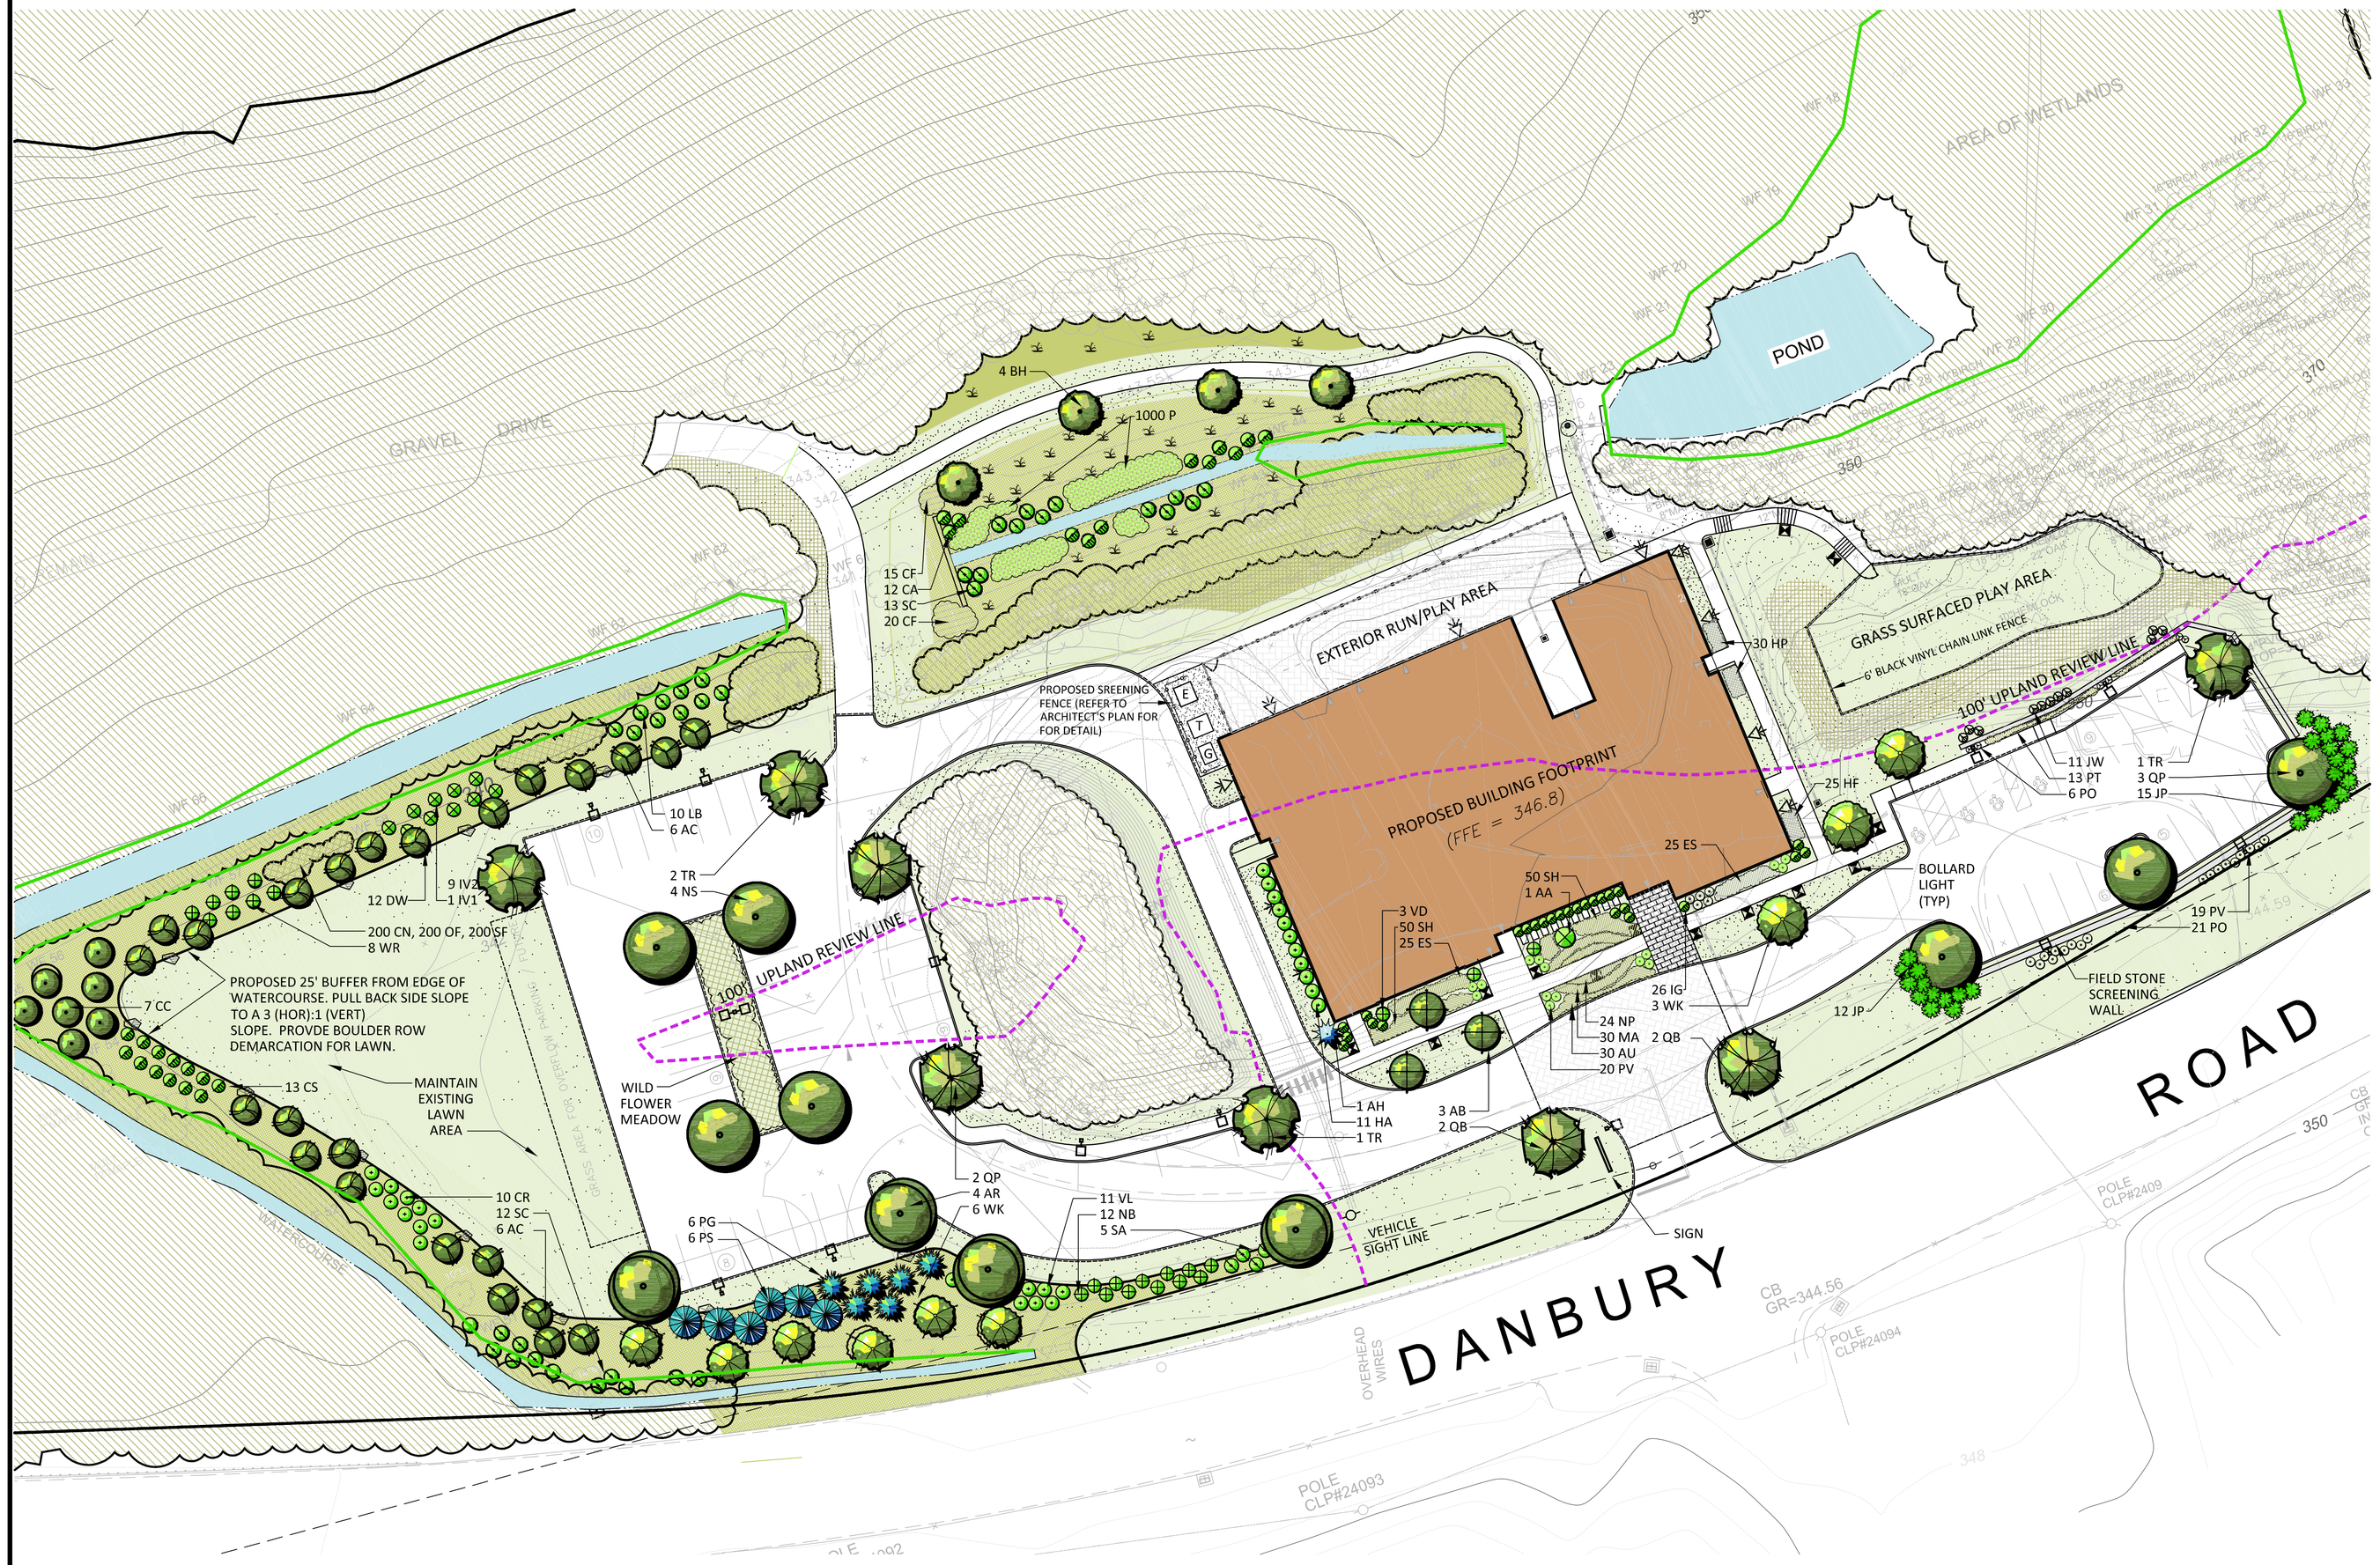


## PLANT LIST-BUILDING

| QTY | KEY | BOTANICAL NAME | COMMON NAME | SIZE | ROOT |
|---|---|---|---|---|---|
| SHADE TREES | | | | | |
| 4 | AR | ACER RUBRUM 'OCTOBER GLORY' | OCTOBER GLORY MAPLE | 2-2.5" CAL. | B&B |
| 3 | AB | AMELANCHIER 'AUTUMN BRILLIANCE' | AUTUMN BRILLIANCE SHAD | 8-9' HT. | B&B |
| 3 | WK | CRATAEGUS CRUS-GALLI 'INERMIS' | THORNLESS HAWTHORN | 2-2.5" CAL. | B&B |
| 4 | NS | NYSSA SYLVATICA | BLACK GUM | 2-2.5" HT. | B&B |
| 2 | QB | QUERCUS BICOLOR | SWAMP WHITE OAK | 2-2.5" CAL. | B&B |
| 5 | QP | QUERCUS PALUSTRIS | PIN OAK | 2-2.5" CAL. | B&B |
| 4 | TR | TILIA AMERICANA 'RED REDMOND' | REDMOND LINDEN | 2-2.5" CAL. | B&B |
| EVERGREEN | | | | | |
| 1 | AH | ILEX OPACA 'SATYR HILL' | AMERICAN HOLLY | 5-6' HT. | B&B |
| SHRUBS | | | | | |
| 1 | AA | ARONIA ARBUTIFOLIA 'BRILLIANTISSIMA' | RED CHOKEBERRY | 2-3' HT. | CONT. |
| 11 | HA | HYDRANGEA 'ANNABELLE' | ANNEBELLE HYDRANGEA | 2-3' HT. | CONT. |
| 26 | IG | ILEX GLABRA 'SHAMROCK' | COMPACT INKBERRY | 2-3' HT. | CONT. |
| 27 | JP | JUNIPERUS X PFITERZERIANA | PFITZER JUNIPER | 2-3' HT. | CONT. |
| 11 | JW | JUNIPERUS 'WILTONII' | WILTON JUNIPER | 18-24" SPR | CONT. |
| 27 | PO | POTENTILLA X DOKOTA SUNSPOT' | POTENTILLA | | |
| 3 | VD | VIBURNUM DENTATUM 'BLUE MUFFIN' | BLUE MUFFIN ARROWWOOD | 36-42" HT. | CONT. |
| PERENNILS & VINES | | | | | |
| 30 | AU | ARCTOSTAPHYLOS UVA-URSA | BEARBERRY | 1 GAL. | CONT. |
| 50 | ES | ERAGROSTIS SPECTABILIS | PURPLE LOVE GRASS | 1 GAL. | CONT. |
| 25 | HF | HOSTA 'FRAGRANT DREAM' | FRANGENAT DREAM HOSTA | 1 GAL. | CONT. |
| 30 | HP | HOSTA 'PATRIOT' | PATRIOT HOSTA | 1 GAL. | CONT. |
| 30 | MA | MOLINA ARUNDINACEA | TALL PURPLE MOOR GRASS | 1 GAL. | CONT. |
| 39 | PV | PANICUM VIRGATUM 'HANSE HERMS' | HANSE HERMS SWITCHGRASS | 1 GAL. | CONT. |
| 13 | PT | PARTHENOCISSUS QUINQUEFOLIA | VIRGINIA CREEPER | 1 QRT. | CONT. |
| 100 | SH | SPROOBOLUS HETEROLEPSIS | PRAIRE DROPSEED | 1 GAL. | CONT. |

## PLANT LIST-WETLAND

| QTY | KEY | BOTANICAL NAME | COMMON NAME | SIZE | ROOT |
|---|---|---|---|---|---|
| TREES | | | | | |
| 12 | AC | AMELANCHIER CANADENSIS | SHADBLOW | 5-6' HT. | B&B |
| 4 | BH | BETULA NIGRA 'HERITAGE' | HERITAGE BIRCH | 9-10' HT. | B&B |
| 7 | CC | CERCIS CANADENSIS | RED BUD | 9-10' HT. | B&B |
| 12 | DW | CORNUS FLORIDA | FLOWERING DOGWOOD | 6-7' HT. | B&B |
| 6 | WK | CRATAGUS CRUS-GALLI 'INERMIS' | THORNLESS HAWTHORN | 2-2.5" | b&b |
| 6 | PG | PICEA GLAUCA | WHITE SPRUCE | 7-8' HT. | B&B |
| 6 | PS | PINUS STROBUS | WHITE PINE | 7-8' HT. | B7B |
| SHRUBS | | | | | |
| 15 | BB | CEPHALANTHUS OCCIDENTALIS | BUTTONBUSH | 2-3' HT. | CONT. |
| 12 | CA | CLETHRA ALNIFOLIA | CLETHRA | 3-4' HT. | CONT. |
| 10 | CR | CORNUS RACEMOSA | GREY DOGWOOD | 2-3' HT. | CONT. |
| 13 | CS | CORNUS SERICEA | RED OSIER DOGWOOD | 2-3' HT. | CONT. |
| 1 | IV1 | ILEX VERTICILLATA 'SOUTHERN GENTLEMAN' | SOUTHERN GENTLEMAN HOLLY | 2-3' HT. | CONT. |
| 9 | IV2 | ILEX VERTICILLATA 'WINTER RED' | WINTER RED WINTERBERRY | 2-3' HT. | CONT. |
| 10 | LB | LINDERA BENZOIN | SPICEBUSH | 2-3' HT. | CONT. |
| 12 | NB | PHYSOCARPUS OPULIFOLIUS 'AMBER JUBILEE' | NINEBARK | 3-4' HT | |
| 25 | SC | SAMBUCUS CANADENSIS | ELDERBERRY | 2-3' HT. | CONT. |
| 5 | SA | SYMPHORICARPOS ALBUS | SNOWBERRY | 3-4' HT. | |
| 8 | WR | VIBURNUM CASSINOIDES | NORTHERN WILD RAISIN | 2-3' HT. | CONT. |
| 11 | VL | VIBURNUM LENTAGO | NANNYBERRY | 3-4' HT. | |
| PERENNIALS (1000 PLUGS FROM THE LIST BELOW) | | | | | |
| 50 | P | ASCLEPIAS INCARNATA | SWAMP MILKWEED | PLUG | CONT. |
| 100 | P | ASTER NOVAE-ANGLIAE | NEW ENGLAND ASTER | PLUG | CONT. |
| 50 | P | ATHYRIUM FILIX-FEMINA | LADY FERN | PLUG | CONT |
| 100 | P | CAREX STRICTA | TUSSOCK SEDGE | PLUG | CONT |
| 50 | P | DENNSTAEDTIA PUNCTILOBA | HAYSCENTED FERN | PLUG | CONT. |
| 50 | P | EUTROCHIUM DUBIUM 'LITTLE JOE' | LITTLE JOE-PYE-WEED | PLUG | CONT. |
| 100 | P | IRIS VERSICOLOR | BLUE FLAG IRIS | PLUG | CONT. |
| 50 | P | MATTEUCCIA STRUTHIOPTERIS | OSTRICH FERN | PLUG | CONT. |
| 100 | P | ONOCLEA SENSIBILIS | SENSITIVE FERN | PLUG | CONT. |
| 100 | P | OSMUNDA CINNAMOMEA | CINNAMON FERN | PLUG | CONT. |
| 100 | P | OSMUNDA REGALIS | ROYAL FERN | PLUG | CONT. |
| 50 | P | POLYSTICHUM ACROSTICHOIDES | CHRISTMAS FERN | PLUG | CONT. |
| 50 | P | VERBENA HASTATA | BLUE VERVAIN | PLUG | CONT. |
| 50 | P | VERNONIA NOVEBORACENSIS | NEW YORK IRONWEED | PLUG | CONT. |
| 35 | CF | POLYSTICHUM ACROSTICHOIDES | CHRISTMAS FERN | 1 GAL. | CONT |
| 200 | OS | ONOCLEA SENSIBILIS | SENSITIVE FERN | 1 QRT. | CONT. |
| 300 | OC | OSMUNDA CINNAMOMEA | CINNAMON FERN | 1 GAL. | CONT. |
| 400 | OR | OSMUNDA REGALIS | ROYAL FERN | 1 GAL. | CONT. |

## LEGEND

- PROPERTY LINE
- WETLAND LINE (WF 65)
- 100' WATERCOURSE UPLAND REVIEW LINE
- EXISTING CONTOUR (62)
- PROPOSED CONTOUR (262)
- NEW FENCE WITH GATE
- EX. EVERGREEN/DECIDUOUS TREE TO REMAIN (APPROX. LOCATION)
- NEW EVERGREEN TREE
- NEW DECIDUOUS SHADE TREE
- NEW SMALL FLOWERING TREE
- NEW SHRUB
- NEW / EX. LAWN
- TREE LINE TO REMAIN (APPROX.)
- NEW LIGHT POLE
- NEW WALL MOUNTED LIGHT FIXTURE
- NEW BOLLARD LIGHT
- NEW UPLAND MEADOW
- NEW DUMPSTER LOCATION
- NEW BOULDER DEMARCATION BARRIER
- NEW BUILDING/ADDITION

## GENERAL NOTES:

1. EXISTING AND PROPOSED SITE INFORMATION TAKEN FROM A DIGITAL AUTOCADD SITE PLAN SUPPLIED BY REDNISS & MEAD, DATED XXXXX.
2. CONTACT "CALL BEFORE YOU DIG" AT 1-800-922-4455 TO HAVE UNDERGROUND UTILITY LINES MARKED BY THEM PRIOR TO START OF ANY EXCAVATION WORK.
3. EXACT LOCATION OF PROPOSED PLANTINGS AND SPECIES TYPES MAY VARY FROM THIS PLAN BASED ON SITE PLAN REVISIONS AND/OR ACTUAL FIELD CONDITIONS.
4. PLANT SPECIES SUBSTITUTIONS MAY BE MADE WITH THE APPROVAL OF THE PROJECT LANDSCAPE ARCHITECT PRIOR TO PLANTING. SUBSTITUTED PLANTS SHALL BE AT AN EQUAL OR GREATER SIZE AS NOTED USING A SIMILAR TYPE PLANT.
5. IN THE EVENT OF A DISCREPANCY BETWEEN THE QUANTITIES OF PLANTS IN THE "PLANT LIST" AND THE ACTUAL QUANTITIES SHOWN ON THE PLAN, THE PLAN SHALL GOVERN.

GRAPHIC SCALE: 0' 15' 30' 60'

PROJECT NORTH

| REVISIONS: | | |
|---|---|---|
| 1 | 8-27-21 | EXPAND SCREENING FOR PARKING |

DRAWING TITLE: LANDSCAPE PLAN

PROJECT: CONNECTICUT HUMAN SOCIETY
863 DANBURY ROAD
WILTON, CONNECTICUT

ENVIRONMENTAL LANDSCAPE ARCHITECTURE PLANNING ELS
ENVIRONMENTAL LAND SOLUTIONS, LLC
Landscape Architecture and Environmental Planning
8 KNIGHT STREET, SUITE 203
NORWALK, CONNECTICUT 06851
Tel: (203) 855-7879 Fax: (203) 855-7836
info@elsllc.net www.elsllc.net

SEAL:

DATE: JULY 1, 2021

SCALE: 1"=30'

DRAWING NO.: LP.1