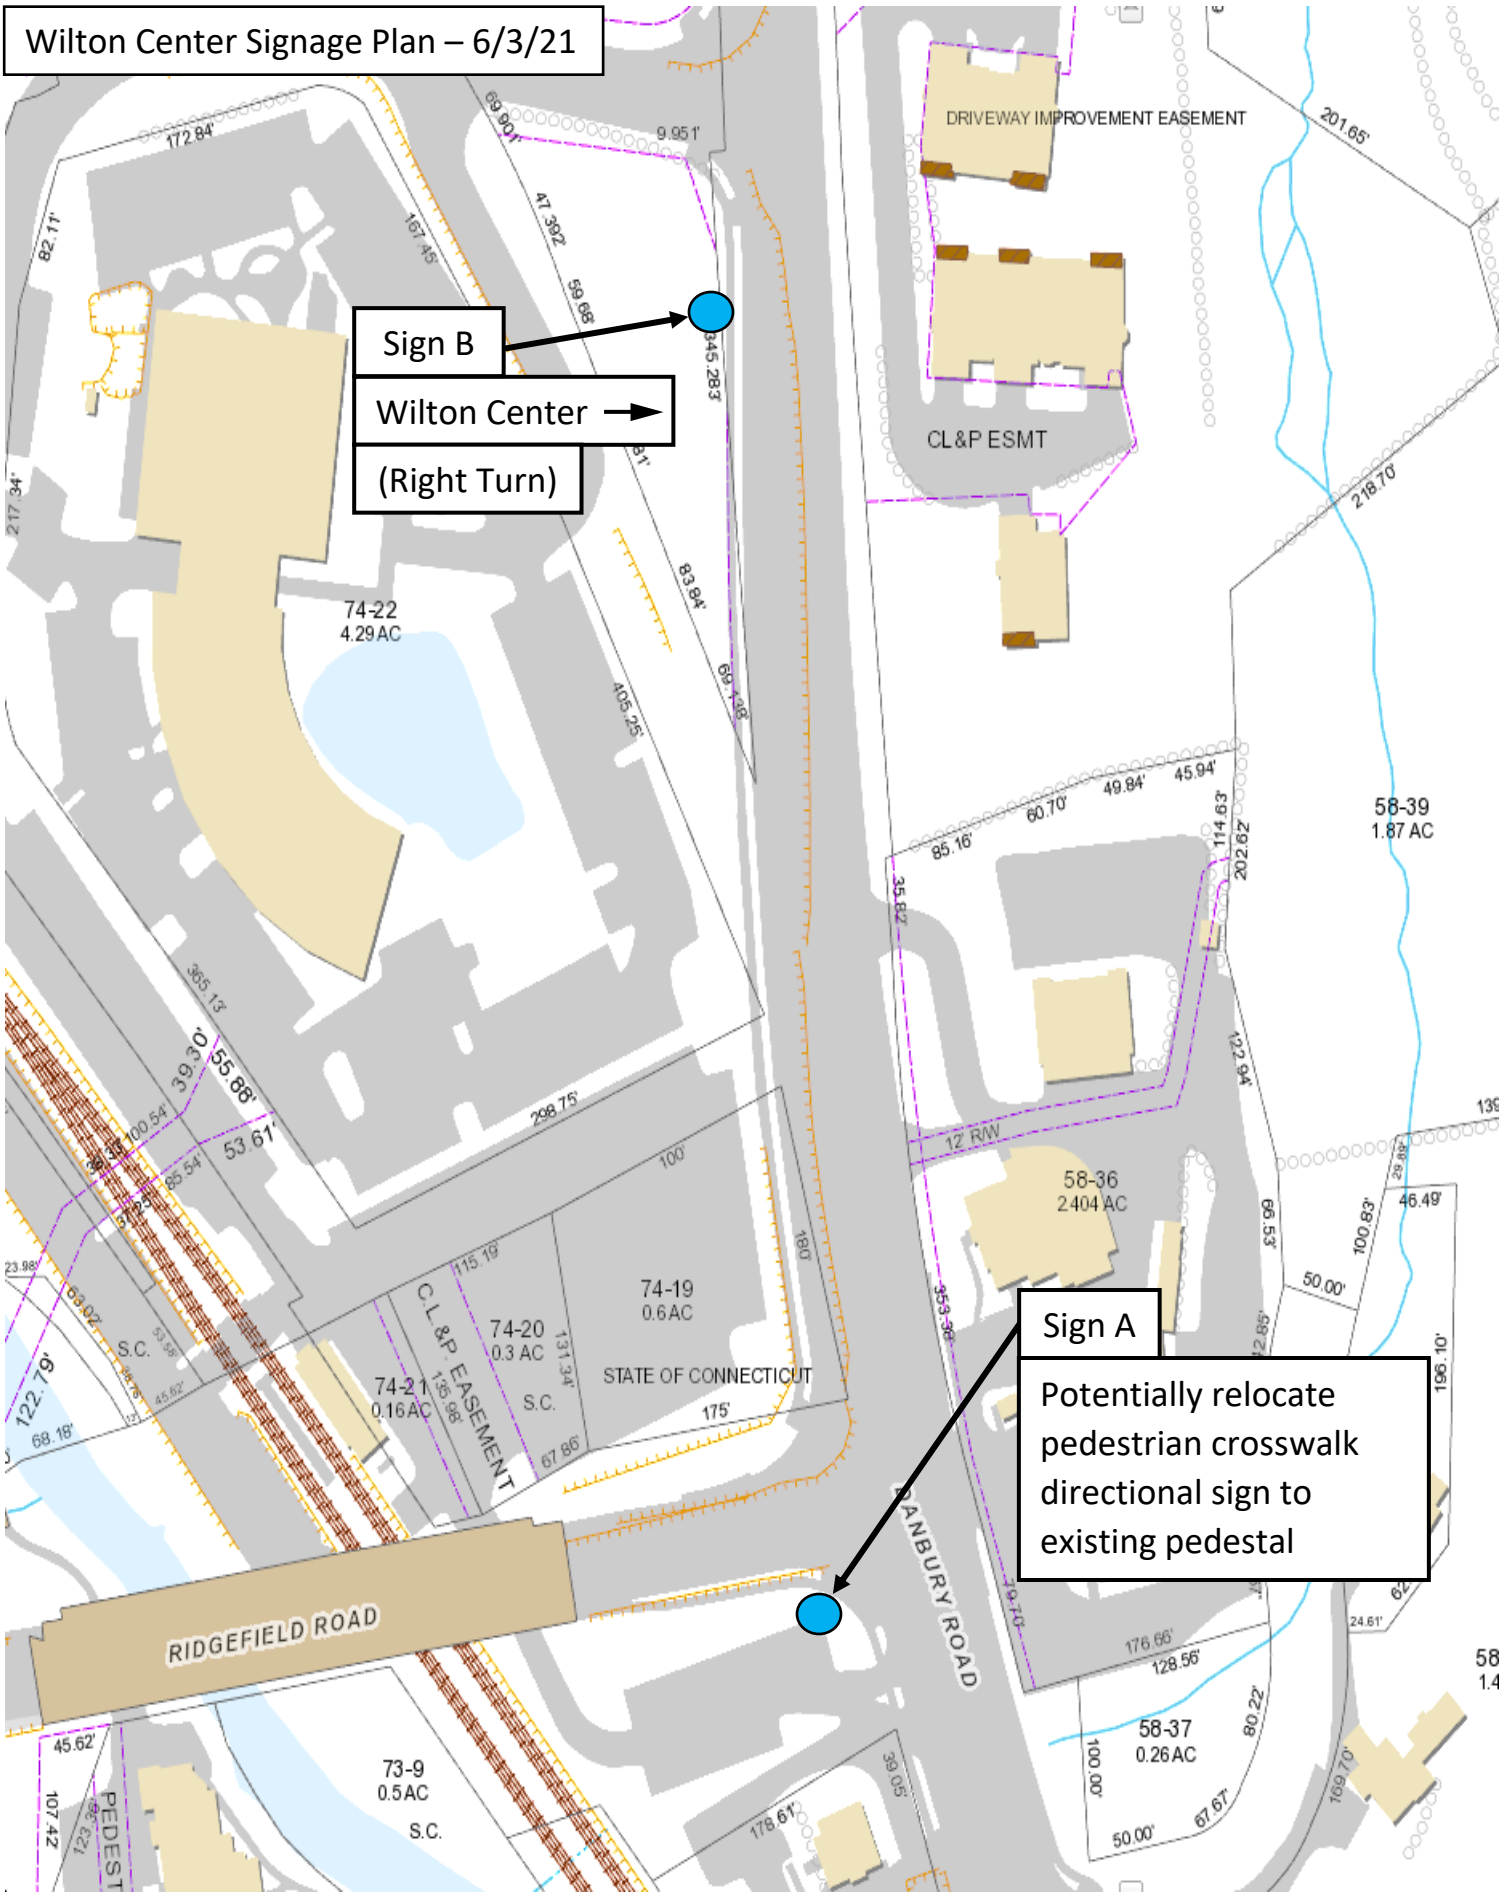
Wilton Center Signage Plan – 6/3/21
Sign B
Wilton Center
(Right Turn)
Sign A
Potentially relocate pedestrian crosswalk directional sign to existing pedestal
DRIVEWAY IMPROVEMENT EASEMENT
CL&P ESMT
74-22
4.29 AC
74-19
0.6 AC
74-20
0.3 AC
74-21
0.16 AC
C.L.&P. EASEMENT
STATE OF CONNECTICUT
58-39
1.87 AC
58-36
2.404 AC
58-37
0.26 AC
73-9
0.5 AC
RIDGEFIELD ROAD
DANBURY ROAD
12' R/W
S.C.